BETHEL TWP.
MIAMI COUNTY, OHIO

SECTION 24 TOWN 2 RANGE 9

PARCEL NUMBER
A01 — _____
A02 — _____

PLAT 28

400 200 0 400
1"=400'

ABBREVIATION LEGEND

20140R-07759	= RECORDER'S DOCUMENT NUMBER
OR 257-619	= OFFICIAL RECORD 257 PAGE 619
D.B. 613-172	= DEED BOOK 613, PAGE 172
REC. 15-72	= RECORDER'S PLAT BOOK 15, PAGE 72
LND. 33-15	= LAND SURVEY VOLUME 33, PAGE 15
LOT 19-12	= LOT SURVEY VOLUME 19, PAGE 12
R.R. 8-29	= ROAD RECORD VOLUME 8, PAGE 29
R/W	= RIGHT OF WAY
℄	= CENTERLINE
AC.	= ACRES
TWP.	= TOWNSHIP
TR.	= TRACT
②	= LOT CREATED BY RECORDER'S PLAT

LINE LEGEND

- Blow-up Boundary
- Property Line
- Lot Split Line
- Section Line
- Centerline
- Right-of-Way Line
- Corporation Line

SURVEY INDEX

NORTHEAST QUARTER

LND. 13-77
LND. 30-12
LND. 32-25
REC. 9-143

SOUTHEAST QUARTER

SOUTHWEST QUARTER

LND. 22-105
LND. 36-55
LND. 36-153
LND. 43-35
LND. 47-36
LND. 53-195
REC. 10-114

NORTHWEST QUARTER

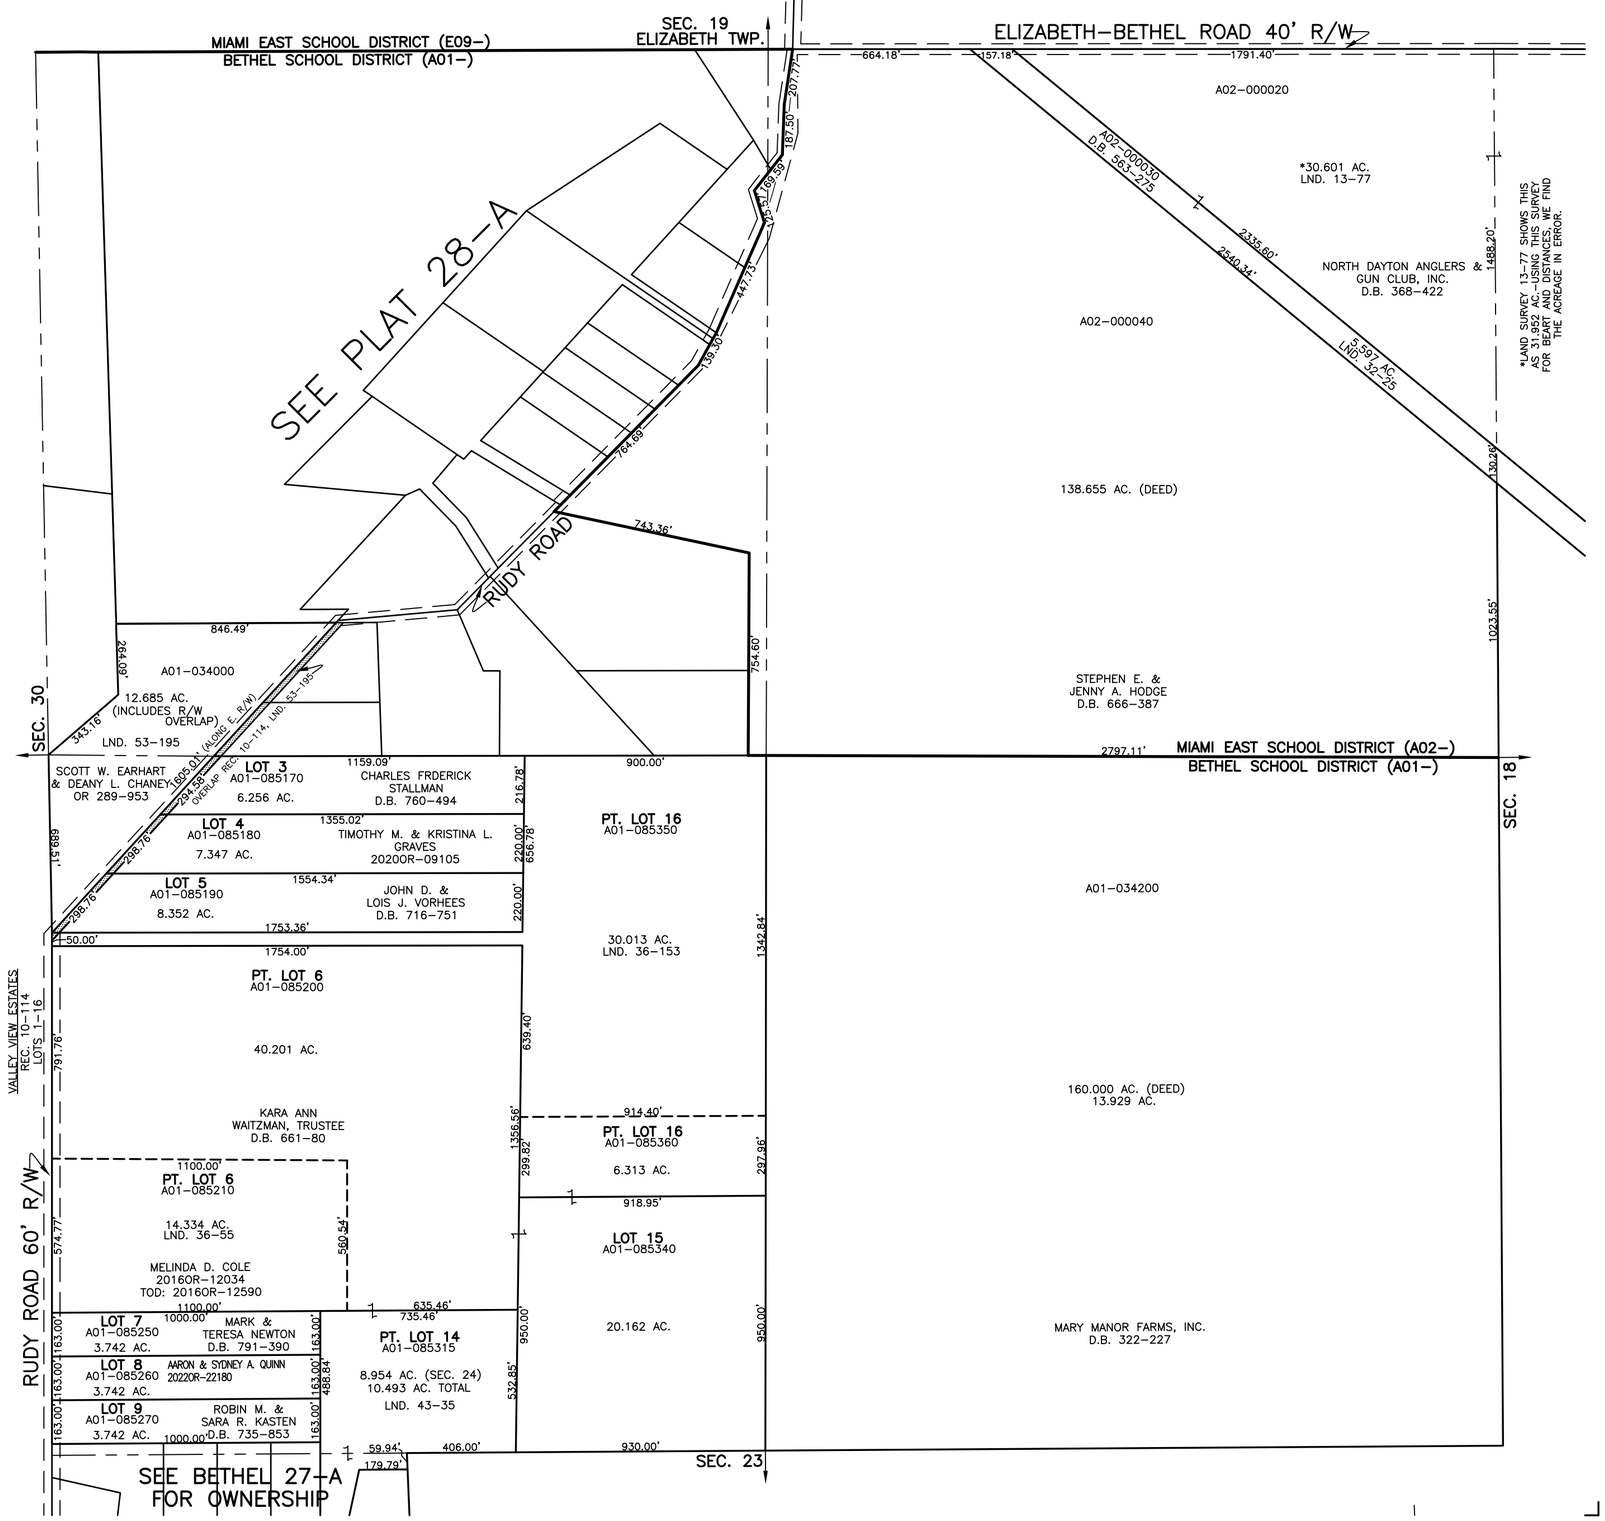

PREPARED BY: MIAMI COUNTY ENGINEER'S MAP DEPARTMENT
PAUL P. HUELSKAMP, P.E., P.S., COUNTY ENGINEER
DATE: JANUARY 7, 2016 MB

REVISED: June 21, 2022 JVINCENT