BETHEL TWP. SECTION 26 TOWN 2 RANGE 9 PLAT 30

MIAMI COUNTY, OHIO

PARCEL NUMBER
A01 — _____

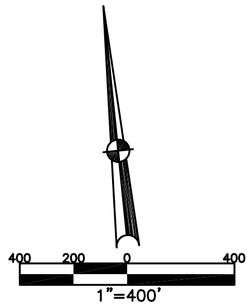

ABBREVIATION LEGEND

20140R–07759	= RECORDER'S DOCUMENT NUMBER
OR 257–619	= OFFICIAL RECORD 257 PAGE 619
D.B. 613–172	= DEED BOOK 613, PAGE 172
REC. 15–72	= RECORDER'S PLAT BOOK 15, PAGE 72
LND. 33–15	= LAND SURVEY VOLUME 33, PAGE 15
LOT 19–12	= LOT SURVEY VOLUME 19, PAGE 12
R.R. 8–29	= ROAD RECORD VOLUME 8, PAGE 29
R/W	= RIGHT OF WAY
℄	= CENTERLINE
AC.	= ACRES
TWP.	= TOWNSHIP
TR.	= TRACT
②	= LOT CREATED BY RECORDER'S PLAT

LINE LEGEND

- Blow–up Boundary
- Property Line
- Lot Split Line
- Section Line
- Centerline
- Right–of–Way Line
- Corporation Line

SURVEY INDEX

NORTHEAST QUARTER

SOUTHEAST QUARTER

SOUTHWEST QUARTER

LND. 1–178
LND. 6–176
LND. 6–179
LND. 11–93
LND. 12–112
LND. 14–199
LND. 15–85
LND. 20–17
LND. 22–16
LND. 28–183
LND. 31–108
LND. 37–193
LND. 40–58
LND. 41–59

LND. 44–192
LND. 54–31
LND. 63–79

R.S. 72

NORTHWEST QUARTER

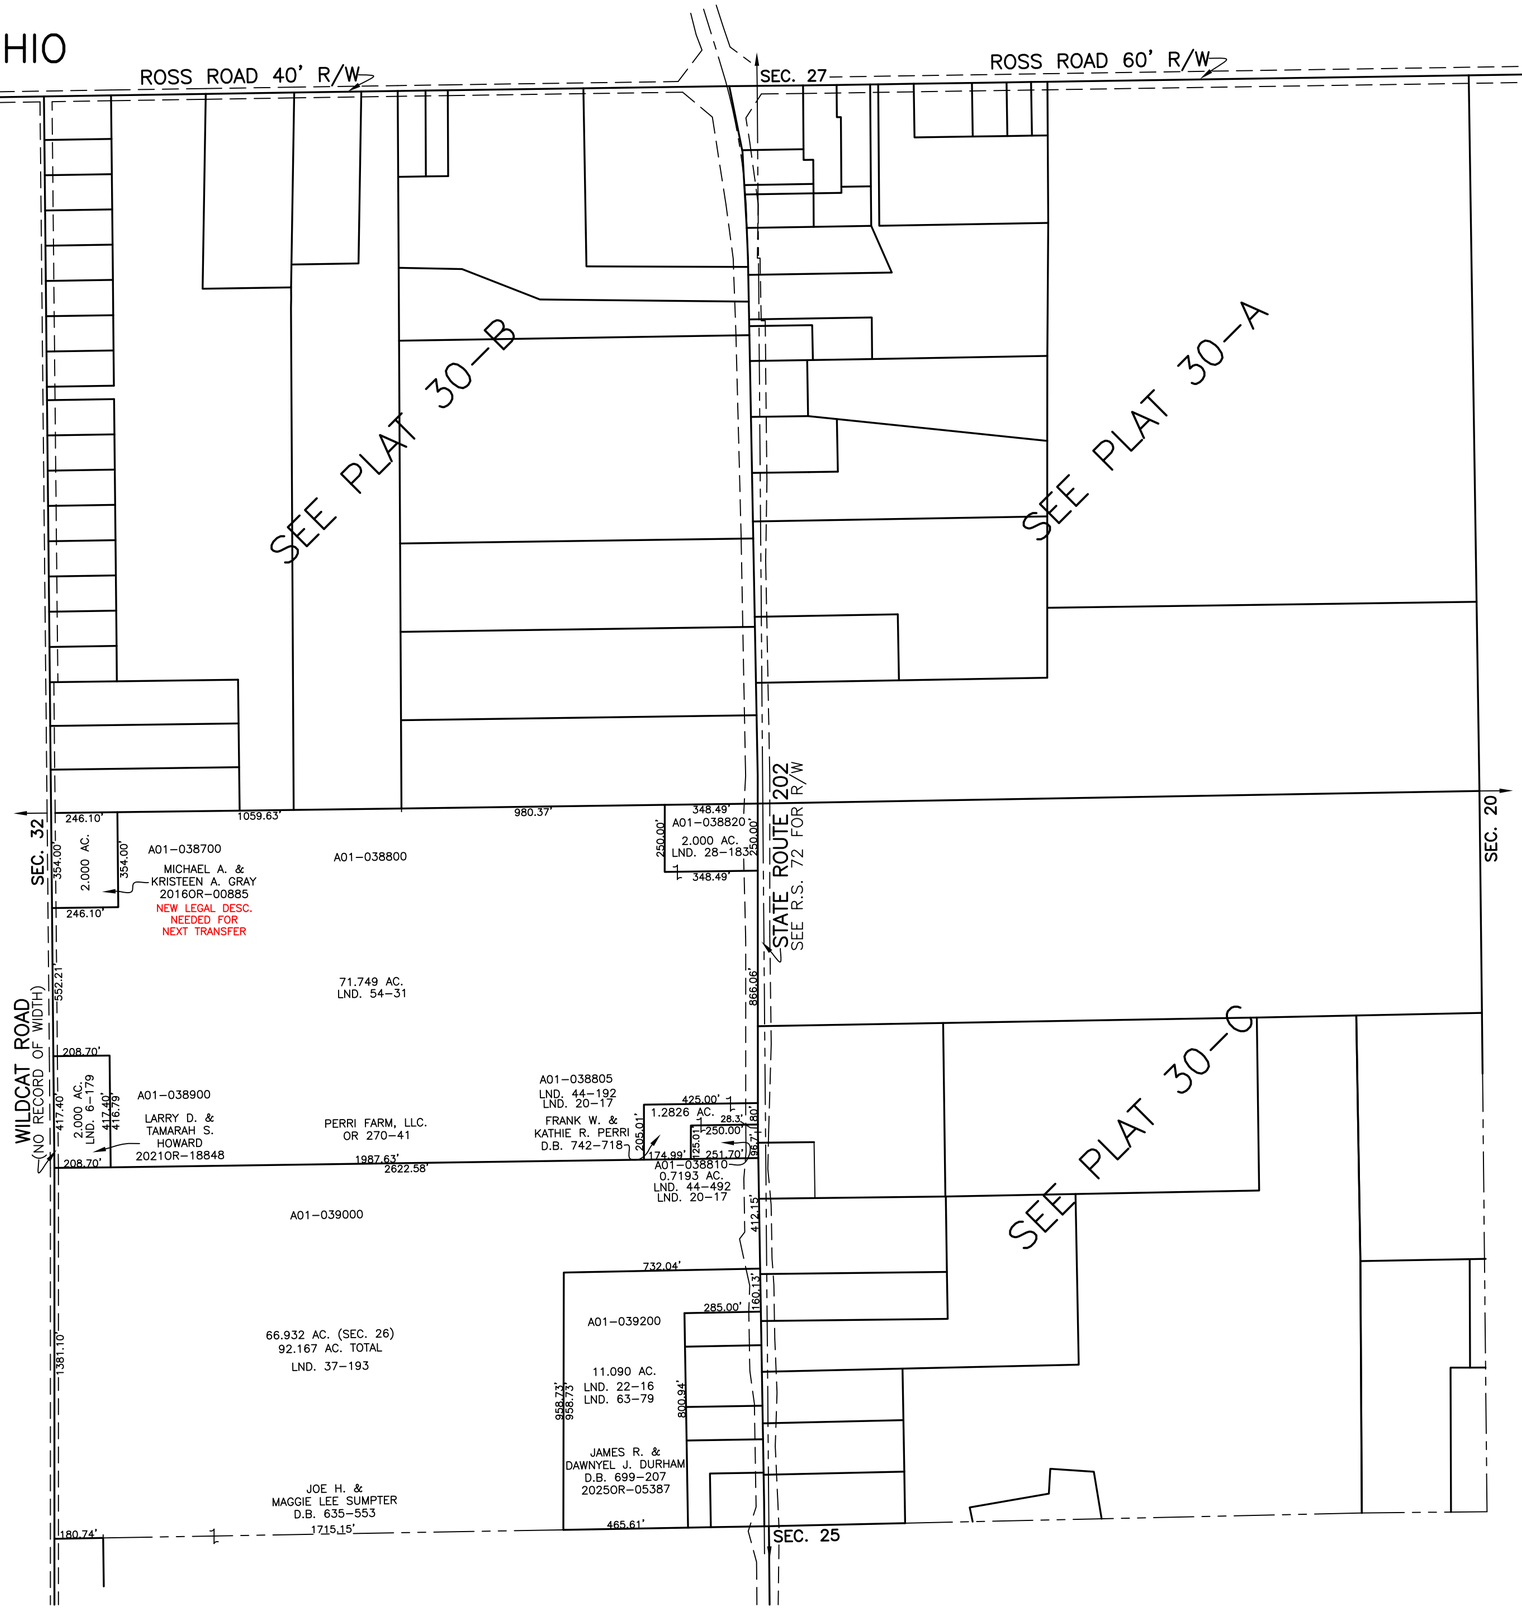

PREPARED BY: MIAMI COUNTY ENGINEER'S MAP DEPARTMENT
PAUL P. HUELSKAMP, P.E., P.S., COUNTY ENGINEER
DATE: DECEMBER 1, 2015 MB

REVISED: JANUARY 28, 2016 DS