BETHEL TWP.
MIAMI COUNTY, OHIO

FRACTIONAL SECTION 35 TOWN 2 RANGE 9

PLAT 39

PARCEL NUMBER
AO1 — _____

400 200 0 400
1"=400'

ABBREVIATION LEGEND

2014OR-07759	= RECORDER'S DOCUMENT NUMBER
OR 257-619	= OFFICIAL RECORD 257 PAGE 619
D.B. 613-172	= DEED BOOK 613, PAGE 172
REC. 15-72	= RECORDER'S PLAT BOOK 15, PAGE 72
LND. 33-15	= LAND SURVEY VOLUME 33, PAGE 15
LOT 19-12	= LOT SURVEY VOLUME 19, PAGE 12
R.R. 8-29	= ROAD RECORD VOLUME 8, PAGE 29
R/W	= RIGHT OF WAY
℄	= CENTERLINE
AC.	= ACRES
TWP.	= TOWNSHIP
TR.	= TRACT
②	= LOT CREATED BY RECORDER'S PLAT

LINE LEGEND

- Blow-up Boundary
- Property Line
- Lot Split Line
- Section Line
- Centerline
- Right-of-Way Line
- Corporation Line

SURVEY INDEX

NORTHEAST QUARTER

LND. 5-81
LND. 23-161
LND. 27-125
LND. 30-99
LND. 30-102
LND. 30-133
LND. 30-183
LND. 42-169
LND. 48-110
LND. 49-96
LND. 53-92
LND. 55-93
LND. 63-69

REC. 19-14
R.S. 2

SOUTHEAST QUARTER

LND. 22-34
LND. 22-125
LND. 22-129

SOUTHWEST QUARTER

NORTHWEST QUARTER

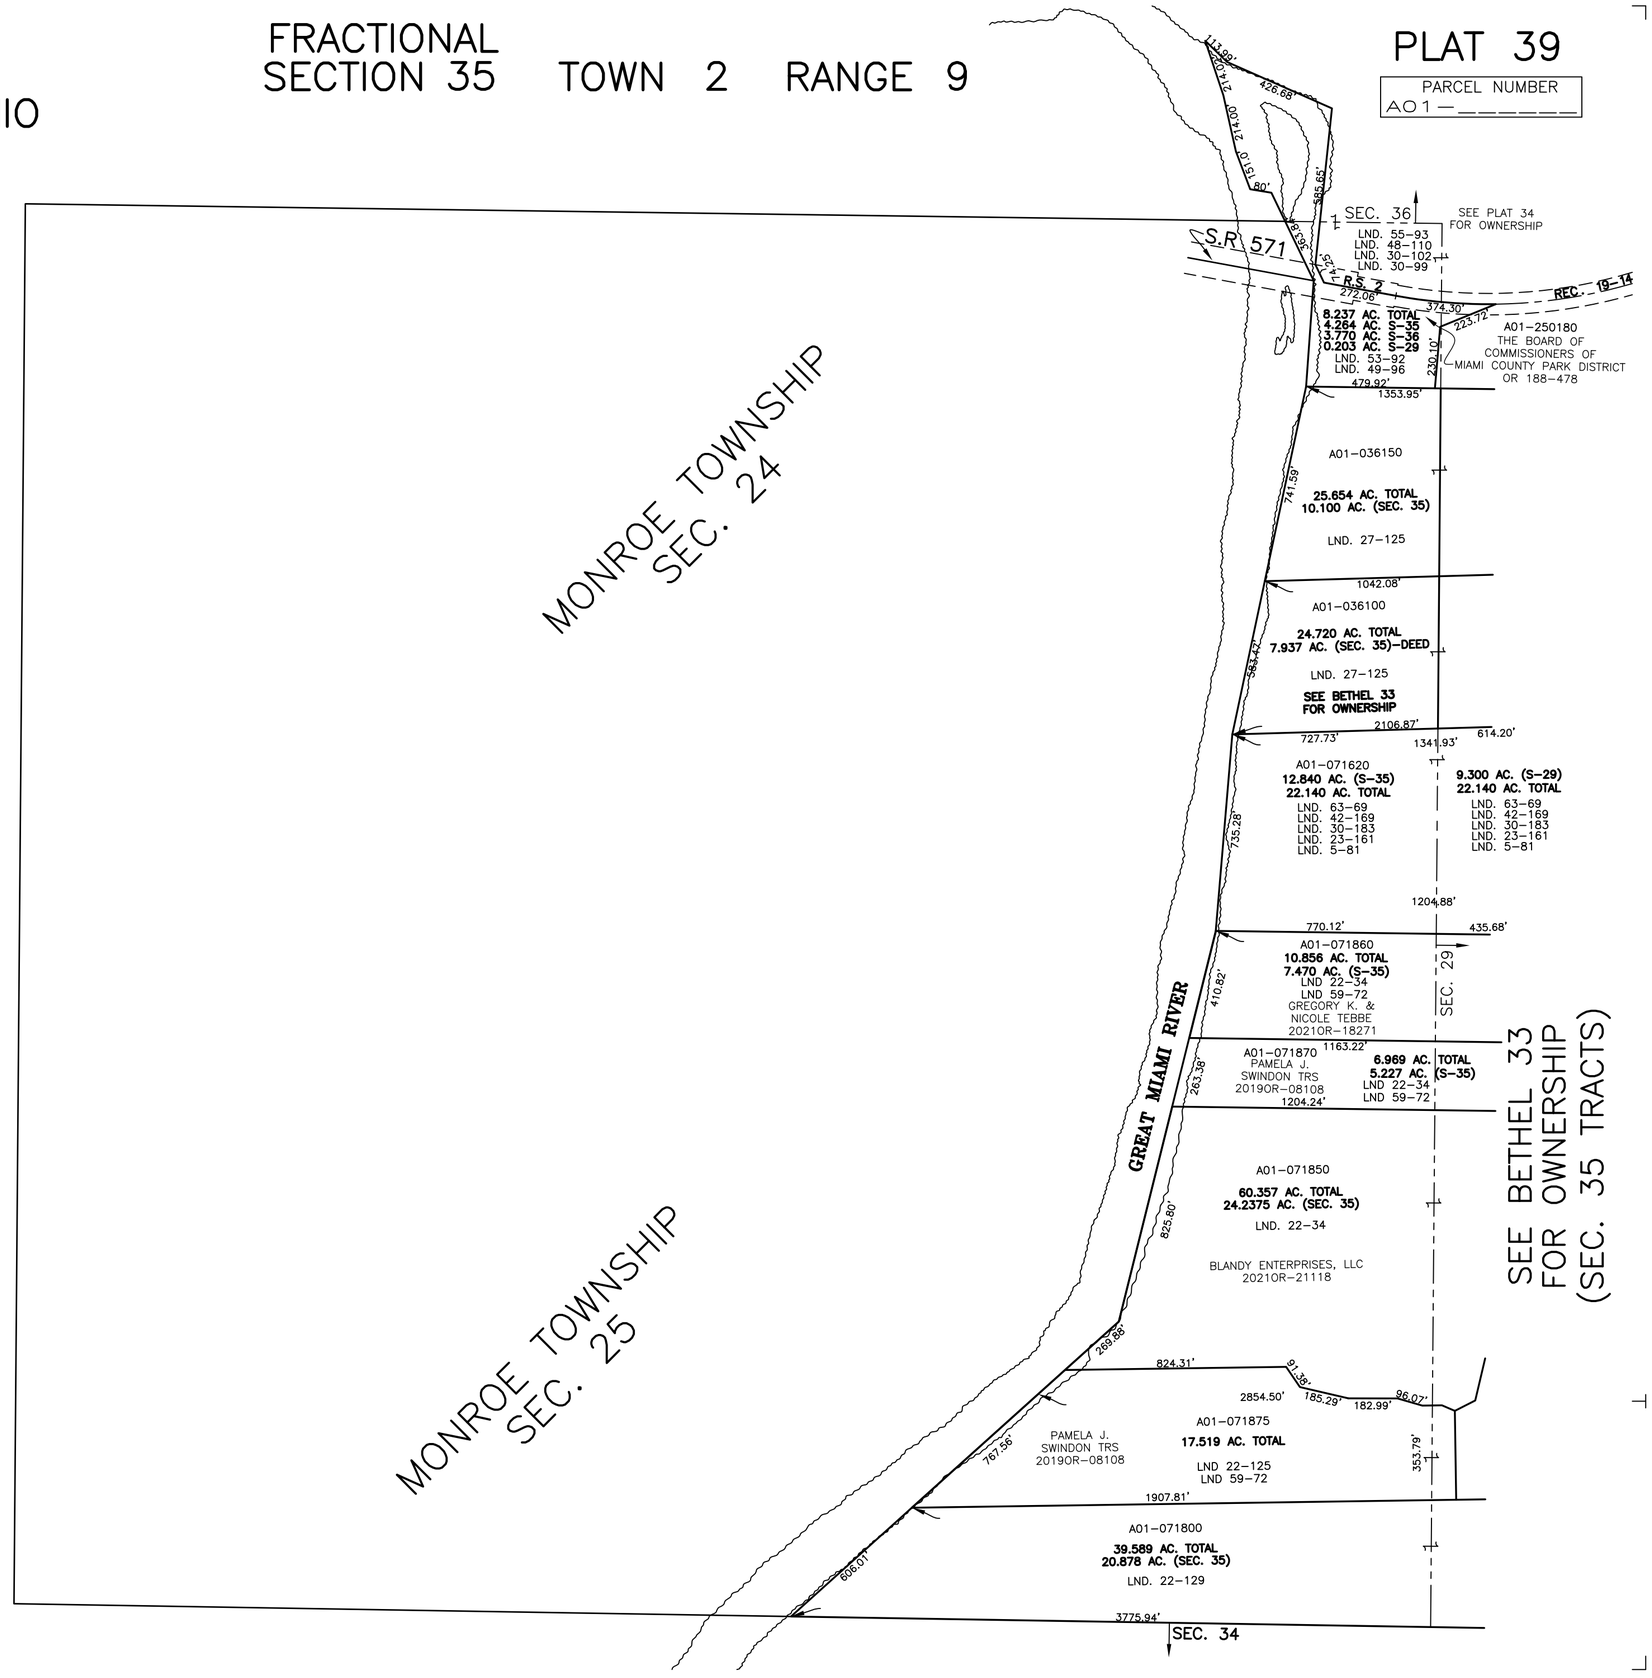

PREPARED BY: MIAMI COUNTY ENGINEER'S MAP DEPARTMENT
PAUL P. HUELSKAMP, P.E., P.S., COUNTY ENGINEER
DATE: FEBRUARY 3, 2016 MB

REVISED: March 27, 2025 DJACQUEMIN