BROWN TOWNSHIP
MIAMI COUNTY, OHIO

SECTION 25 TOWN 2 RANGE 12

PARCEL NUMBER
B04-_____

PLAT 21

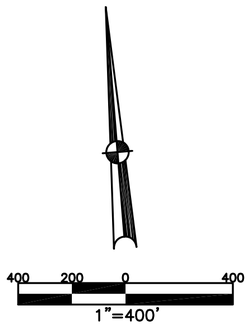

ABBREVIATION LEGEND

20140R-07759	= RECORDER'S DOCUMENT NUMBER
OR 257-619	= OFFICIAL RECORD 257 PAGE 619
D.B. 613-172	= DEED BOOK 613, PAGE 172
REC. 15-72	= RECORDER'S PLAT BOOK 15, PAGE 72
LND. 33-15	= LAND SURVEY VOLUME 33, PAGE 15
LOT 19-12	= LOT SURVEY VOLUME 19, PAGE 12
R.R. 8-29	= ROAD RECORD VOLUME 8, PAGE 29
R/W	= RIGHT OF WAY
℄	= CENTERLINE
AC.	= ACRES
TWP.	= TOWNSHIP
TR.	= TRACT
②	= LOT CREATED BY RECORDER'S PLAT

LINE LEGEND

- Blow-up Boundary
- Property Line
- Lot Split Line
- Section Line
- Centerline
- Right-of-Way Line
- Corporation Line

SURVEY INDEX

NORTHEAST QUARTER

LND 1-233	LND 38-76	
LND 32-53	LND 58-142	
LND 33-101		
LND 33-121		
LND 34-79		
LND 35-170		
LND 36-90		
LND 37-105		

SOUTHEAST QUARTER

LND 11-106	LND 42-149	
LND 29-194	LND 58-142	
LND 34-79		
LND 35-2		
LND 35-101		
LND 37-98		
LND 37-105		
LND 41-80		

SOUTHWEST QUARTER

LND 3-427	LND 43-119	
LND 4-219	LND 60-141	
LND 9-91		
LND 26-61		
LND 26-154		
LND 34-158		
LND 35-42		
LND 42-200		

NORTHWEST QUARTER

LND 1-233		
LND 26-86		
LND 22-26		
LND 27-152		
LND 30-2		
LND 36-103		

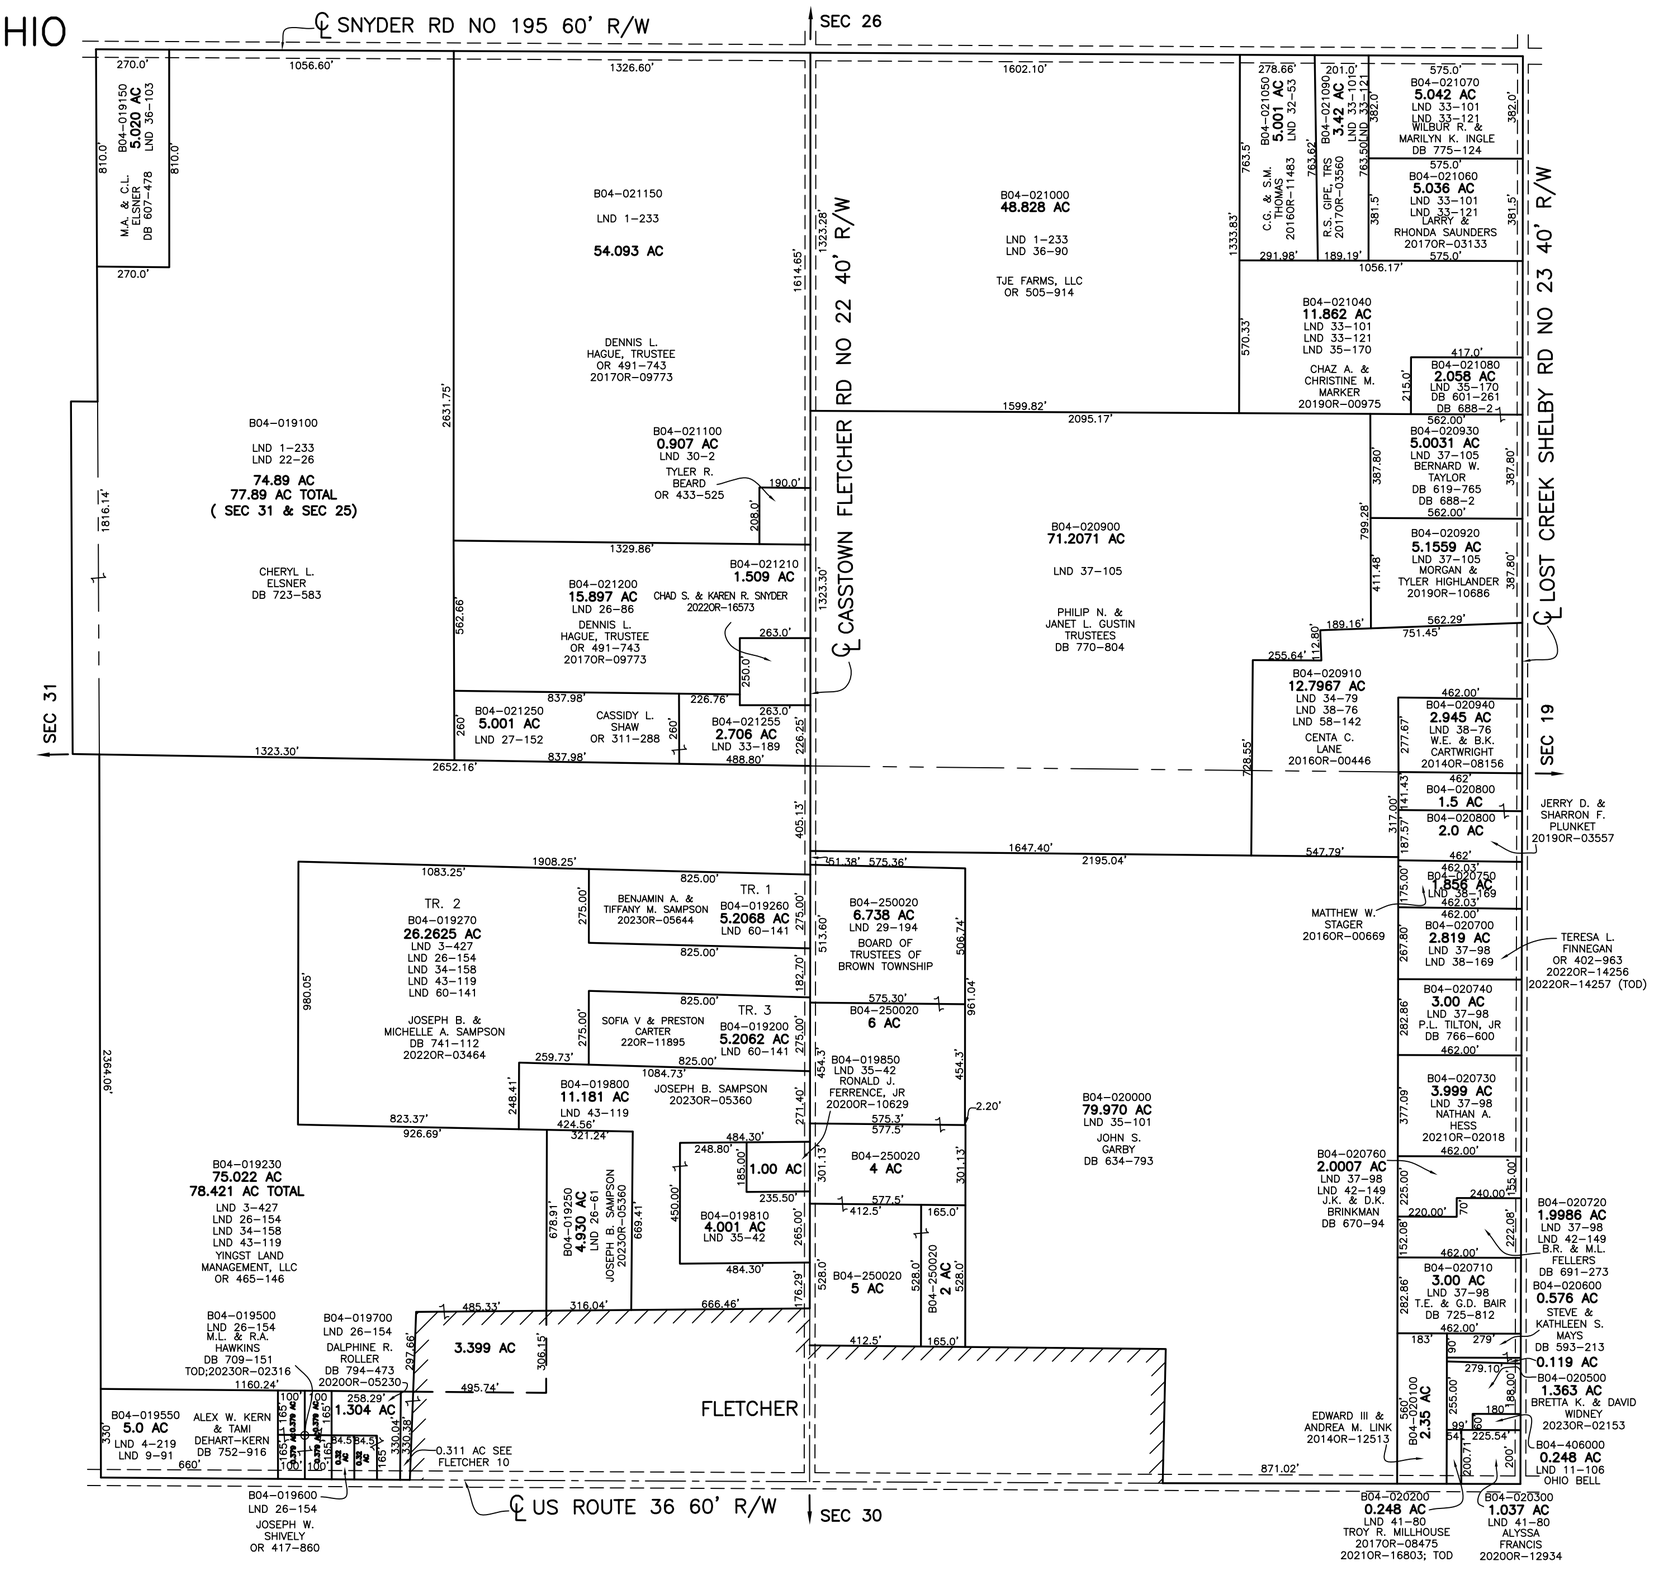

PREPARED BY: MIAMI COUNTY ENGINEER'S MAP DEPARTMENT
PAUL P. HUELSKAMP, P.E., P.S., COUNTY ENGINEER
DATE: FEBRUARY 17, 2021 IMG
REVISED: May 31, 2023 DCASSEL