BROWN TOWNSHIP
MIAMI COUNTY, OHIO

SECTION 31 TOWN 2 RANGE 12

PARCEL NUMBER
B04-_____

PLAT 26

400 200 0 400
1" = 400'

ABBREVIATION LEGEND

20140R-00759	= RECORDER'S DOCUMENT NUMBER
OR 406-509	= OFFICIAL RECORD 406 PAGE 509
D.B. 613-172	= DEED BOOK 613, PAGE 172
REC. 15-72	= RECORDER'S PLAT BOOK 15, PAGE 72
LND. 33-15	= LAND SURVEY VOLUME 33, PAGE 15
LOT 19-12	= LOT SURVEY VOLUME 19, PAGE 12
R.R. 8-29	= ROAD RECORD VOLUME 8, PAGE 29
R/W	= RIGHT OF WAY
℄	= CENTERLINE
AC.	= ACRES
TWP.	= TOWNSHIP
TR.	= TRACT
IL	= INLOT

LINE LEGEND

- Detail Boundary
- Property Line
- Lot Split Line
- Section Line
- Centerline
- Right-of-Way Line
- Corporation Line

SURVEY INDEX

LND	LOT	REC
2-61		11-71
4-17		11-107
6-146		19-135
13-158		29-1
22-26		
24-84		
24-88		
24-178		
46-115		
59-9		
60-74		
60-79		
64-40		

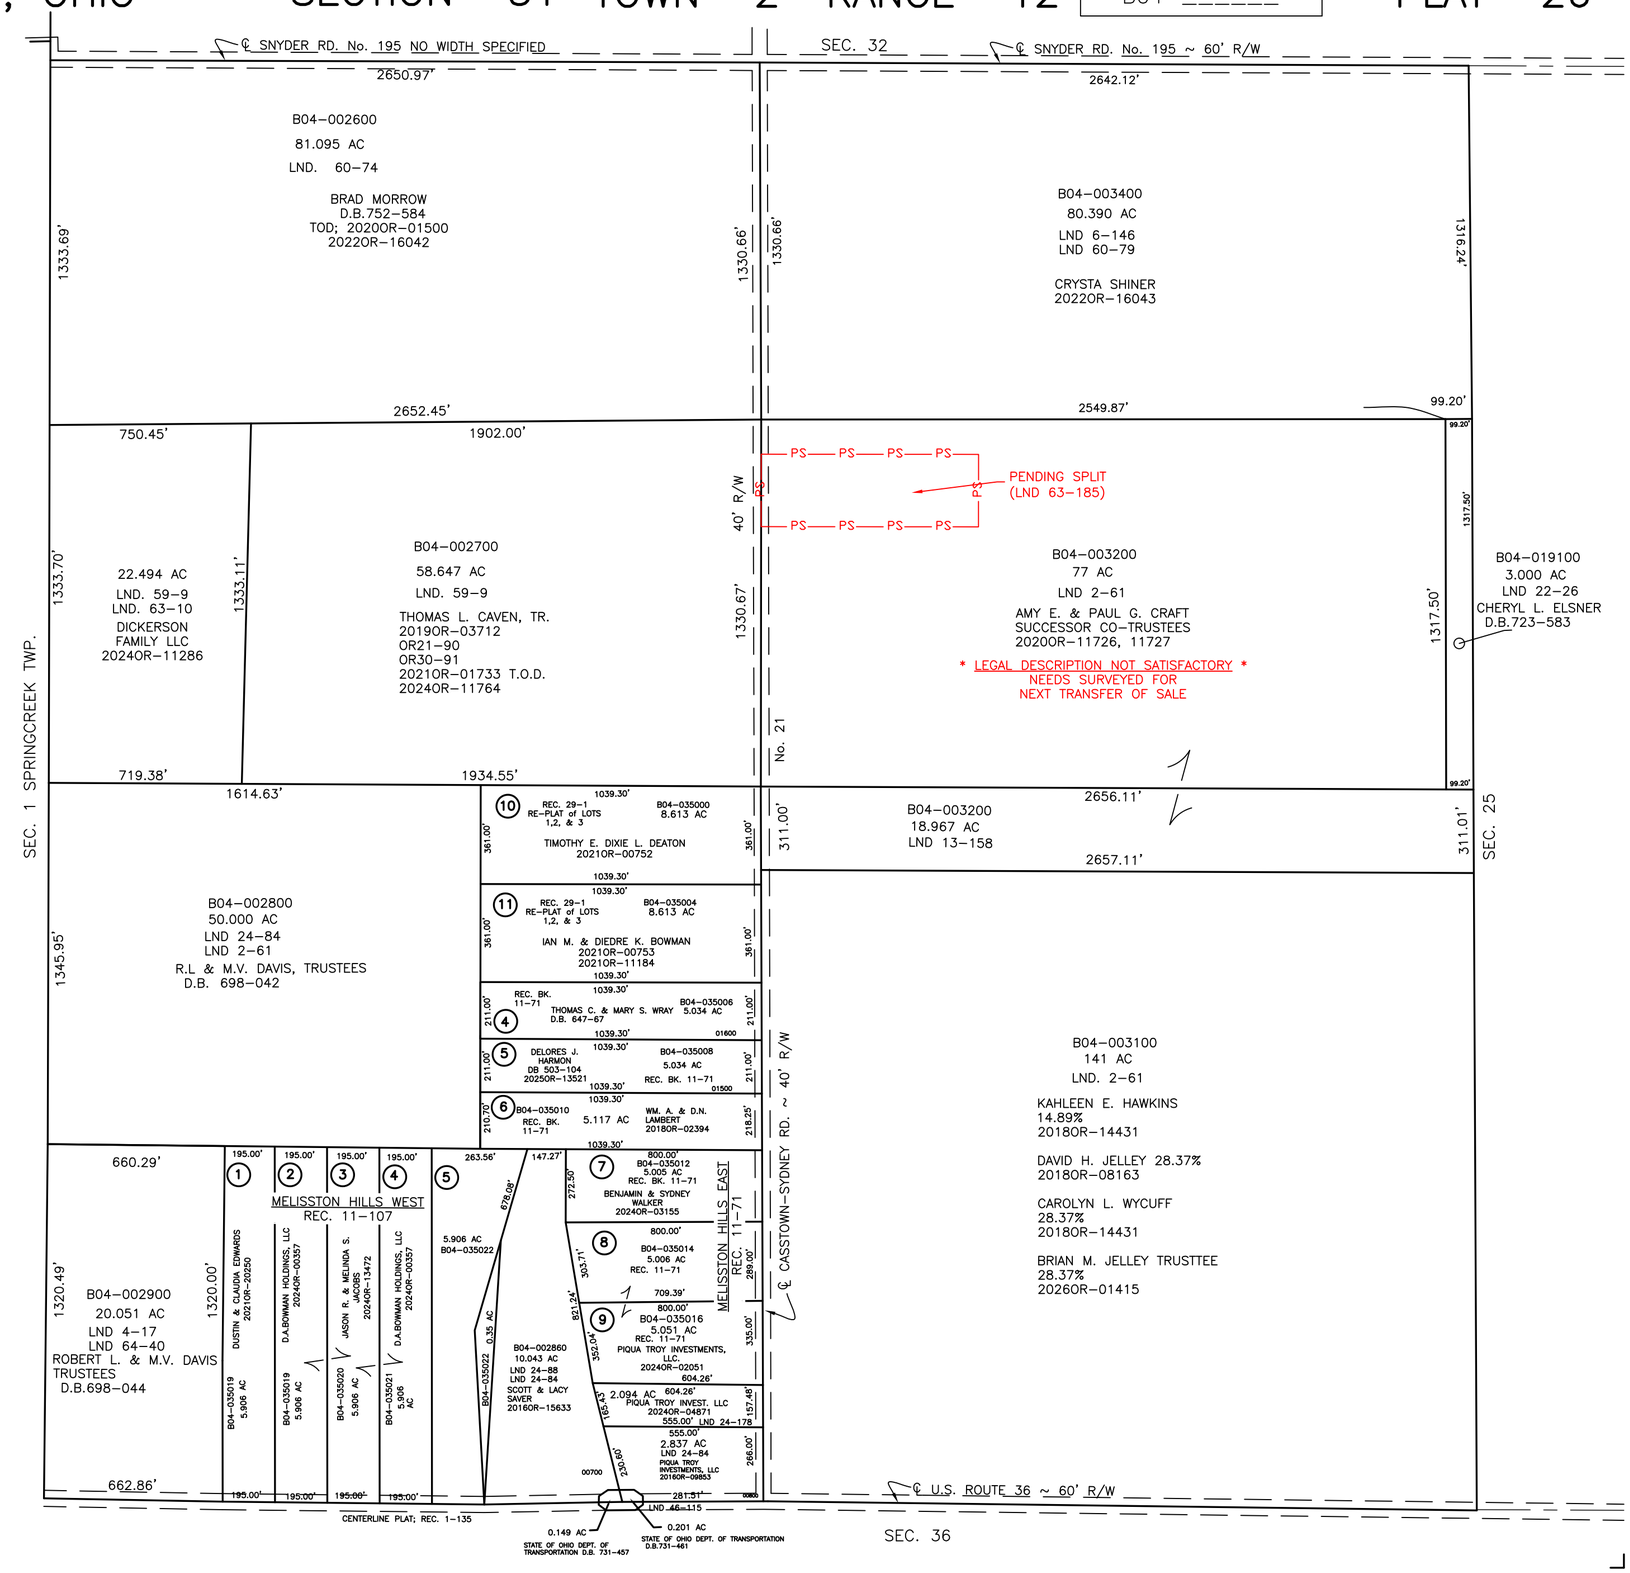

PREPARED BY: MIAMI COUNTY ENGINEER'S MAP DEPARTMENT
PAUL P. HUELSKAMP, P.E., P.S., COUNTY ENGINEER

DATE: MAY. 09, 2022 KCONNORS

REVISED: Feb. 06, 2026 JBOGART