CONCORD TWP. SECTION 31 SW 1/4 TOWN 5 RANGE 6

PARCEL NUMBER
C06–_____

PLAT 31–A

MIAMI COUNTY, OHIO

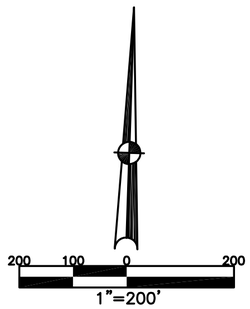

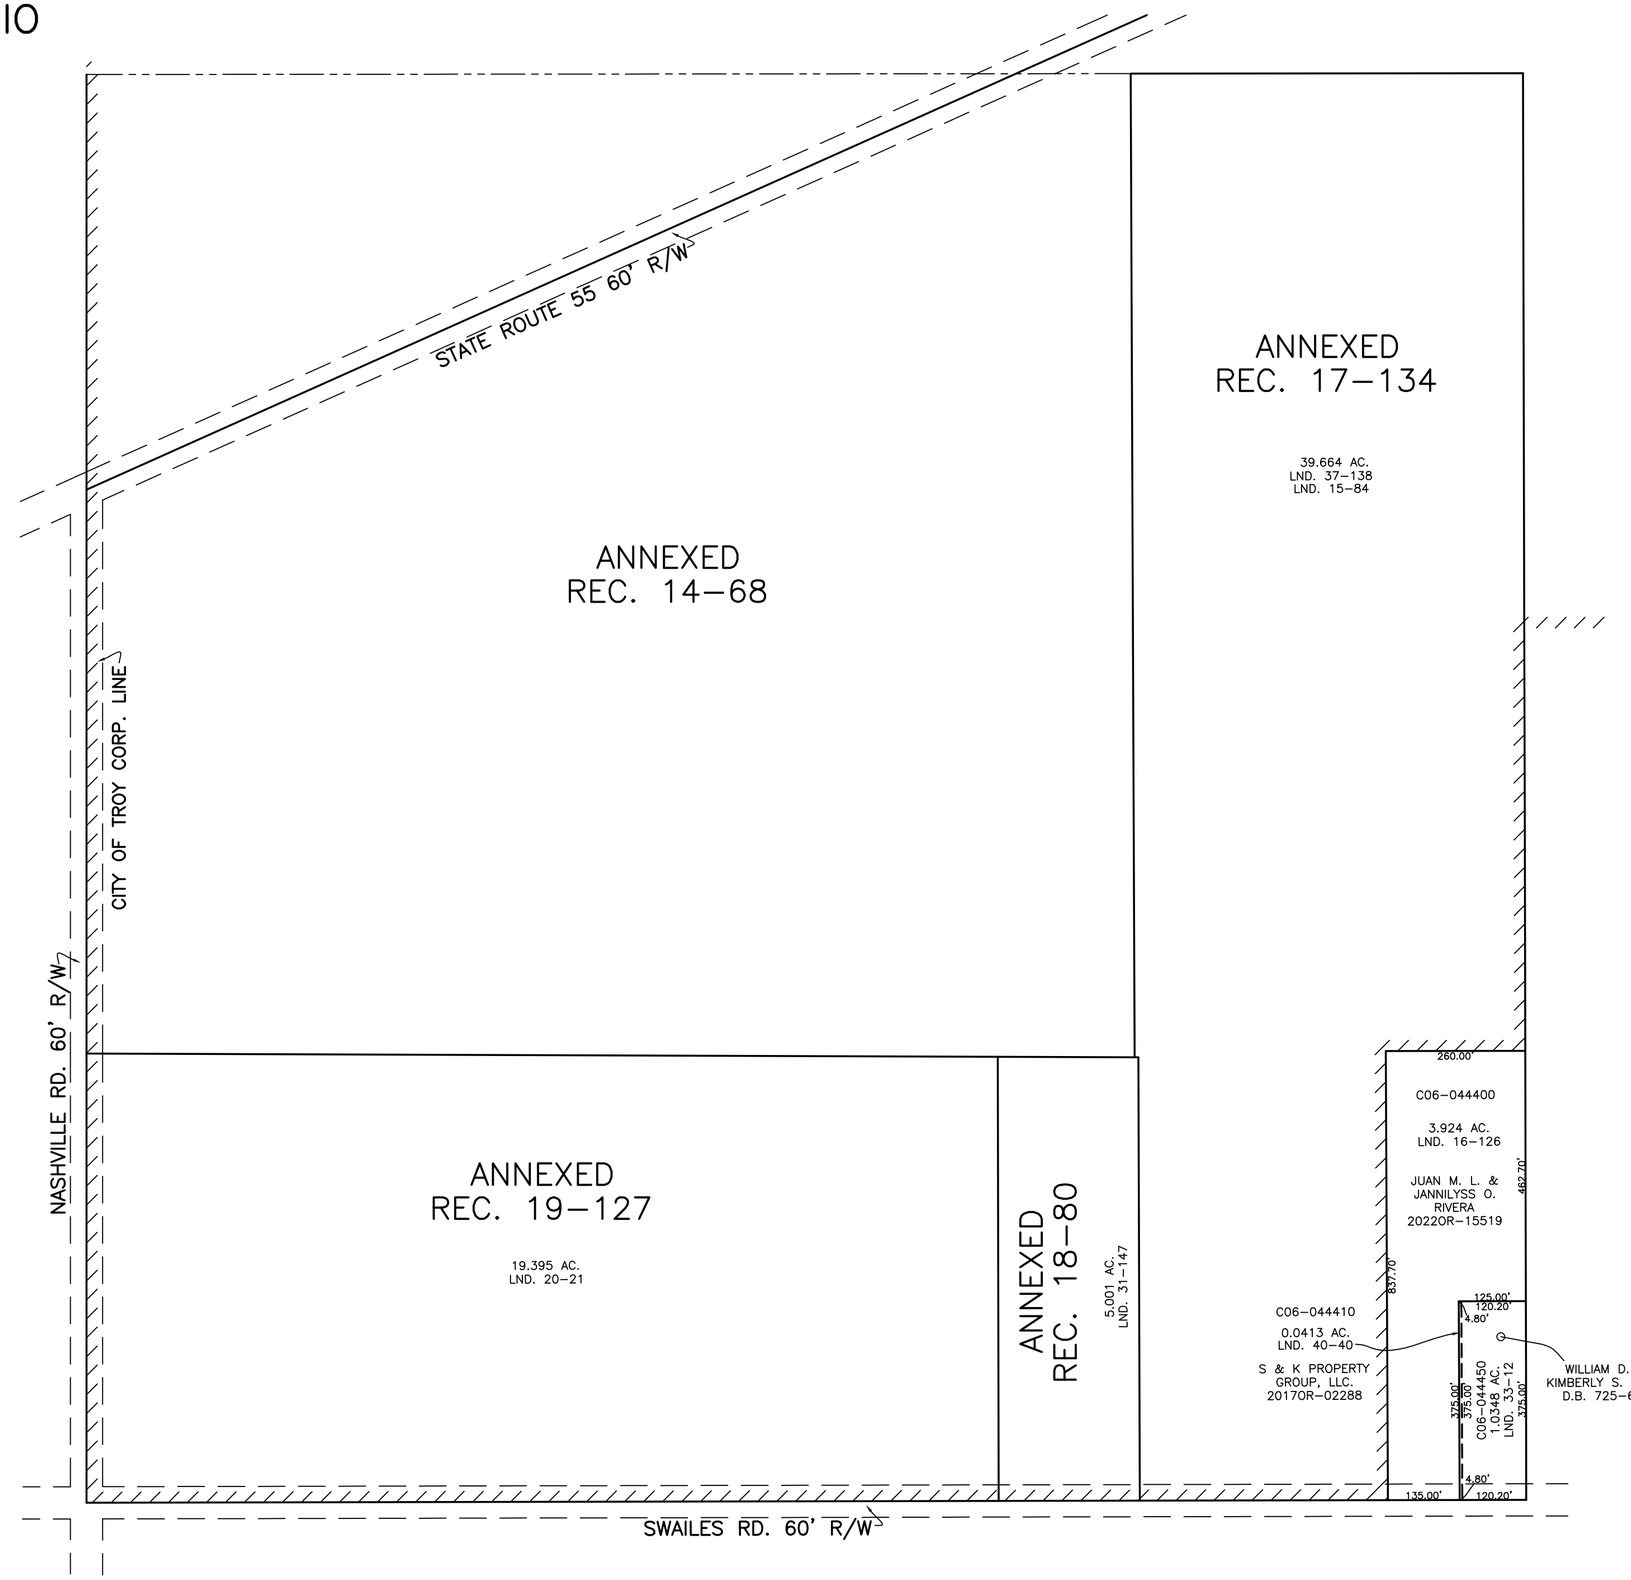

ABBREVIATION LEGEND

2014OR–07759	= RECORDER'S DOCUMENT NUMBER
OR 257–619	= OFFICIAL RECORD 257 PAGE 619
D.B. 613–172	= DEED BOOK 613, PAGE 172
REC. 15–72	= RECORDER'S PLAT BOOK 15, PAGE 72
LND. 33–15	= LAND SURVEY VOLUME 33, PAGE 15
LOT 19–12	= LOT SURVEY VOLUME 19, PAGE 12
R.R. 8–29	= ROAD RECORD VOLUME 8, PAGE 29
R/W	= RIGHT OF WAY
℄	= CENTERLINE
AC.	= ACRES
TWP.	= TOWNSHIP
TR.	= TRACT
②	= LOT CREATED BY RECORDER'S PLAT

LINE LEGEND

- Blow–up Boundary
- Property Line
- Lot Split Line
- Section Line
- Centerline
- Right–of–Way Line
- Corporation Line

SURVEY INDEX

LND. 15–84 LND. 16–126 LND. 20–21 LND. 31–63 LND. 31–147 LND. 32–72 LND. 33–12 LND. 40–40	REC. 10–18 REC. 17–134 ANNEX REC. 18–80 ANNEX REC. 19–127 ANNEX	

PREPARED BY: MIAMI COUNTY ENGINEER'S MAP DEPARTMENT
PAUL P. HUELSKAMP, P.E., P.S., COUNTY ENGINEER

DATE: SEPTEMBER 9, 2014 MB

REVISED: October 27, 2022 APALMER