CONCORD TWP.
MIAMI COUNTY, OHIO

SECTION 32 TOWN 5 RANGE 6
NW 1/4

PARCEL NUMBER
C06-_____

PLAT 32-D

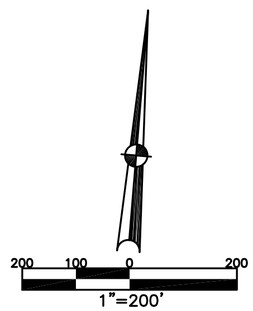

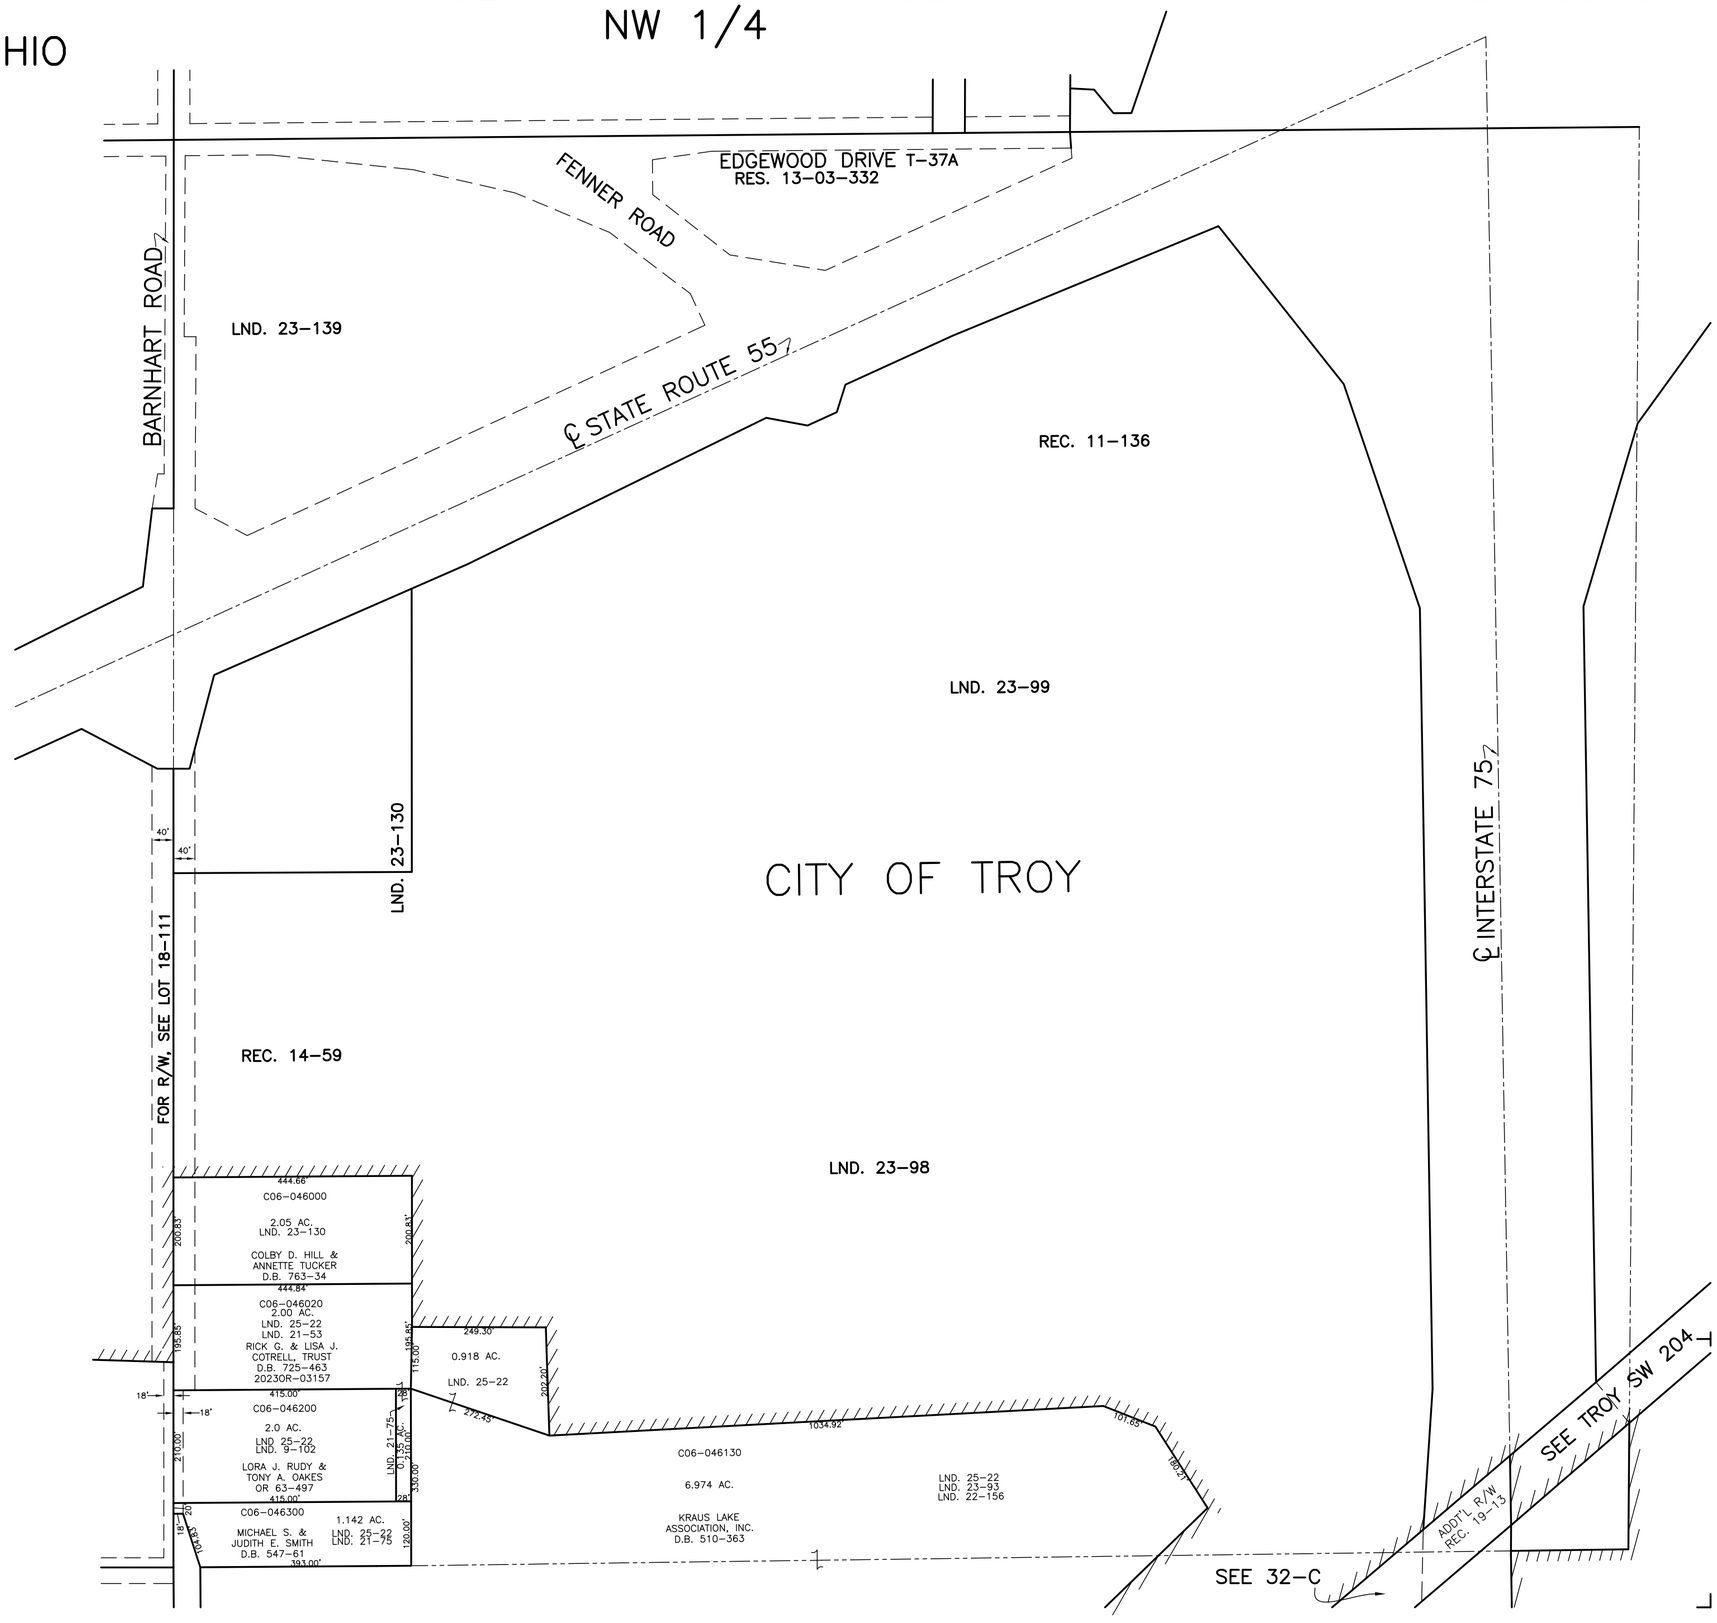

ABBREVIATION LEGEND

2014OR-07759	= RECORDER'S DOCUMENT NUMBER
OR 257-619	= OFFICIAL RECORD 257 PAGE 619
D.B. 613-172	= DEED BOOK 613, PAGE 172
REC. 15-72	= RECORDER'S PLAT BOOK 15, PAGE 72
LND. 33-15	= LAND SURVEY VOLUME 33, PAGE 15
LOT 19-12	= LOT SURVEY VOLUME 19, PAGE 12
R.R. 8-29	= ROAD RECORD VOLUME 8, PAGE 29
R/W	= RIGHT OF WAY
℄	= CENTERLINE
AC.	= ACRES
TWP.	= TOWNSHIP
TR.	= TRACT
②	= LOT CREATED BY RECORDER'S PLAT

LINE LEGEND

- Blow-up Boundary
- Property Line
- Lot Split Line
- Section Line
- Centerline
- Right-of-Way Line
- Corporation Line

SURVEY INDEX

LND. 4-424 LND. 9-102 LND. 14-77 LND. 19-161 LND. 21-53 LND. 21-75 LND. 22-156 LND. 23-93 LND. 23-98 LND. 23-99 LND. 23-130 LND. 23-139 LND. 30-148 LND. 36-113 LND. 41-123	LOT 18-111	REC. 11-136 REC. 14-59 REC. 19-13 REC. 19-142

PREPARED BY: MIAMI COUNTY ENGINEER'S MAP DEPARTMENT
PAUL P. HUELSKAMP, P.E., P.S., COUNTY ENGINEER
DATE: JANUARY 13, 2015 MB

REVISED: March 29, 2023 DJACQUEMIN