CITY OF HUBER HEIGHTS
MIAMI COUNTY, OHIO

SECTION 19
TOWN 2
RANGE 9

PARCEL ID NUMBER
P48-_____
A29-_____

PLAT 20

ANNEXATION
REC. 19-73

CARRIAGE TRAILS
SECTION 7, PHASE I
REC. 24-93
LOTS 830-860

CARRIAGE TRAILS
SECTION 7, PHASE IV
REC. 26-21
LOTS 1159-1160

CARRIAGE TRAILS
SECTION 7, PHASE V
REC. 29-91
LOTS 1937-1967
(1954-1967 THIS PLAT)

CARRIAGE TRAILS
SECTION 7, PHASE V-A
REC. 31-8
LOTS 1980-2051
(1980-1992 &
2039-2051 THIS PLAT)

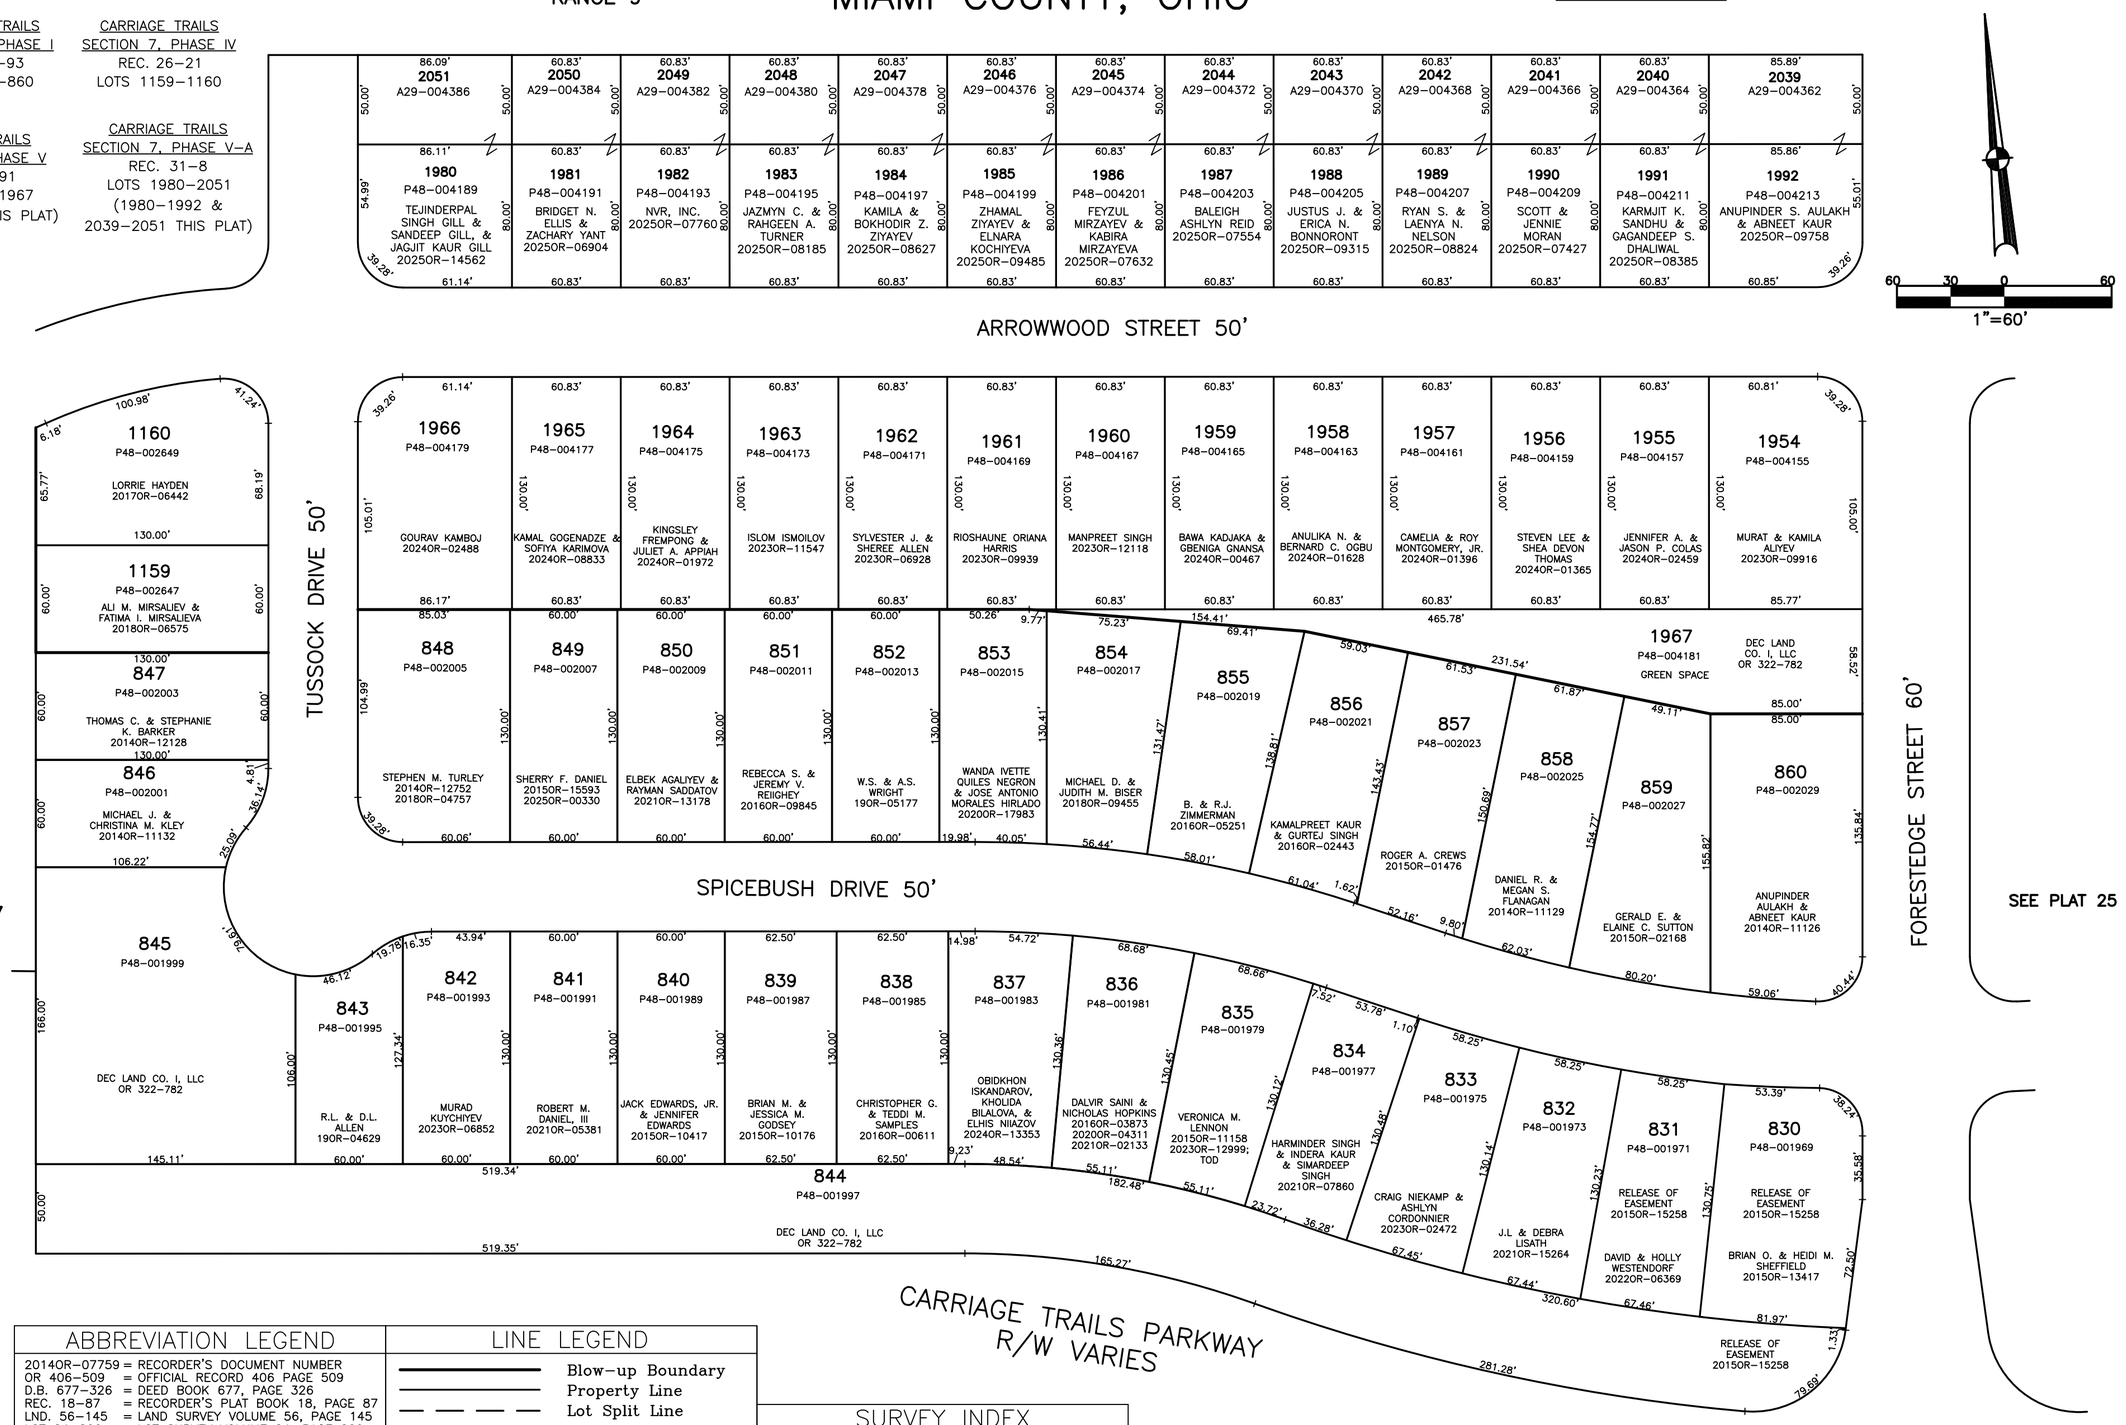

ABBREVIATION LEGEND

20140R-07759	= RECORDER'S DOCUMENT NUMBER
OR 406-509	= OFFICIAL RECORD 406 PAGE 509
D.B. 677-326	= DEED BOOK 677, PAGE 326
REC. 18-87	= RECORDER'S PLAT BOOK 18, PAGE 87
LND. 56-145	= LAND SURVEY VOLUME 56, PAGE 145
LOT 24-200	= LOT SURVEY VOLUME 24, PAGE 200
R.R. 8-18	= ROAD RECORD VOLUME 8, PAGE 18
R/W	= RIGHT OF WAY
℄	= CENTERLINE
AC.	= ACRES
IL	= INLOT

LINE LEGEND

- Blow-up Boundary
- Property Line
- Lot Split Line
- Section Line
- Centerline
- Right-of-Way Line
- Corporation Line

SURVEY INDEX

REC. 19-73 REC. 24-93 REC. 26-21 REC. 29-91 REC. 31-8	EASEMENT AGREEMENTS AND AMENDMENTS: DB 791-881 20130R-15555 20150R-15258

PREPARED BY: MIAMI COUNTY ENGINEER'S MAP DEPARTMENT
PAUL P. HUELSKAMP, P.E., P.S., COUNTY ENGINEER
DATE: MAY 9, 2014 MB
REVISED: December 17, 2025 DCASSEL