NEWBERRY TOWNSHIP
MIAMI COUNTY, OHIO

SECTION 32 TOWN 9 RANGE 5

PARCEL NUMBER
H17-_____

PLAT 33

400 200 0 400
1"=400'

ABBREVIATION LEGEND

2014OR-00759	=	RECORDER'S DOCUMENT NUMBER
OR 406-509	=	OFFICIAL RECORD 406 PAGE 509
D.B. 613-172	=	DEED BOOK 613, PAGE 172
REC. 15-72	=	RECORDER'S PLAT BOOK 15, PAGE 72
LND. 33-15	=	LAND SURVEY VOLUME 33, PAGE 15
LOT 19-12	=	LOT SURVEY VOLUME 19, PAGE 12
R.R. 8-29	=	ROAD RECORD VOLUME 8, PAGE 29
R/W	=	RIGHT OF WAY
℄	=	CENTERLINE
AC.	=	ACRES
TWP.	=	TOWNSHIP
TR.	=	TRACT
IL	=	INLOT
OL	=	OUTLOT

LINE LEGEND

- Blow-up Boundary
- Property Line
- Lot Split Line
- Section Line
- Half-Section Line
- Centerline
- Right-of-Way Line
- Corporation Line

SURVEY INDEX

NORTHEAST QUARTER
LND. 43-47

SOUTHEAST QUARTER
LND. 23-55
LND. 25-35
LND. 32-150
LND. 43-47
LND. 44-30

SOUTHWEST QUARTER
LND. 3-234
LND. 47-81
LND. 48-11
LND. 49-35
LND. 56-106

NORTHWEST QUARTER
LND. 21-37
LND. 22-181
LND. 35-157
LND. 36-69
LND. 38-102
LND. 40-33
LND. 40-123
LND. 44-152

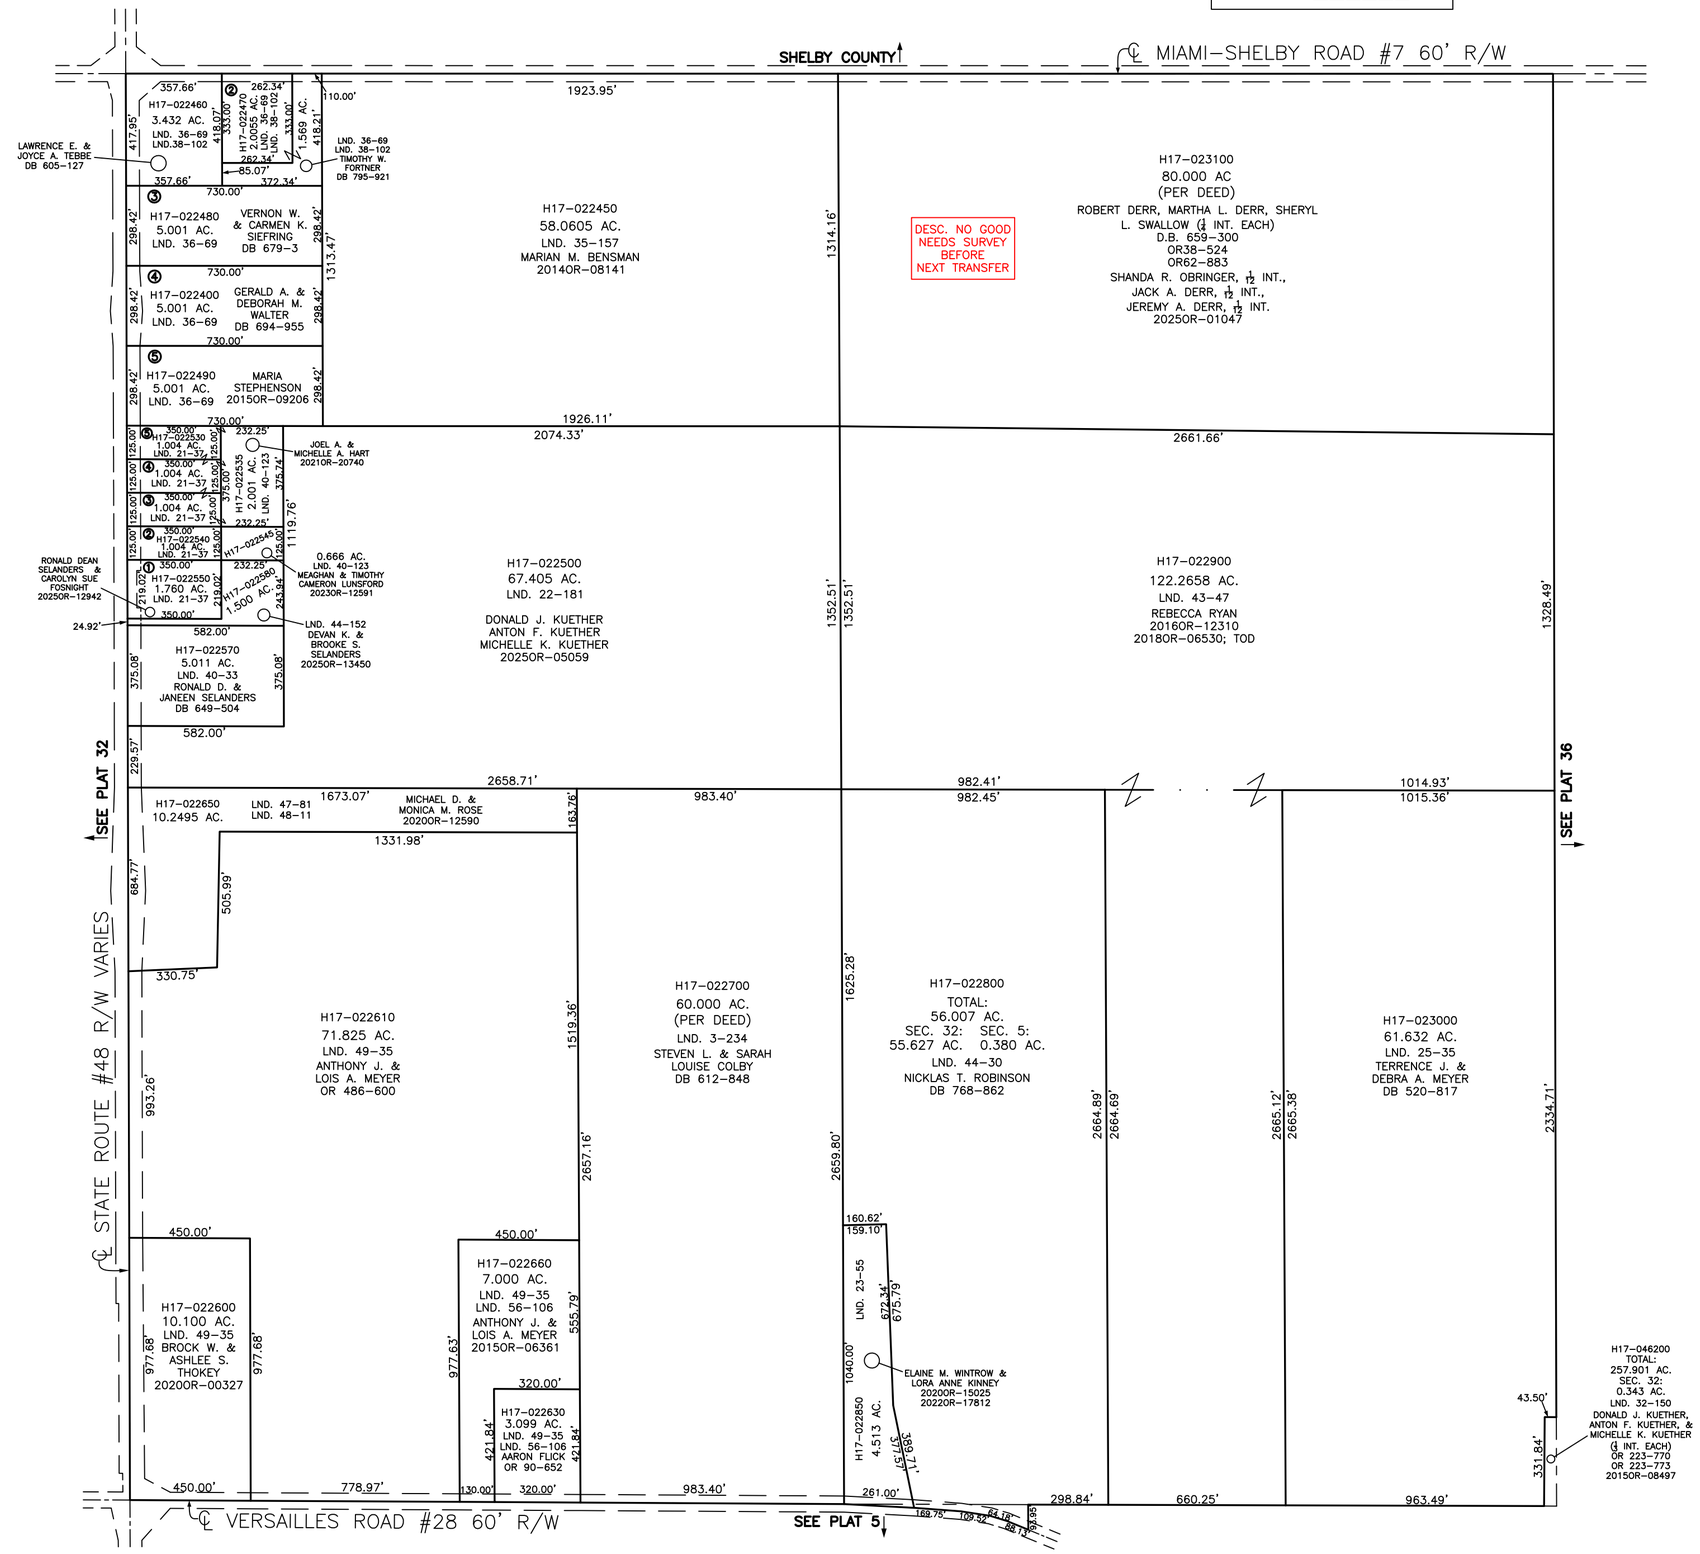

PREPARED BY: MIAMI COUNTY ENGINEER'S MAP DEPARTMENT
PAUL P. HUELSKAMP, P.E., P.S., COUNTY ENGINEER

DATE: JANUARY 30, 2024 DCassel

REVISED: 11/20/2025 TCROWTHER