NEWBERRRY TOWNSHIP
MIAMI COUNTY, OHIO

SECTION 8 TOWN 8 RANGE 5

PARCEL NUMBER
H17-_____

PLAT 8

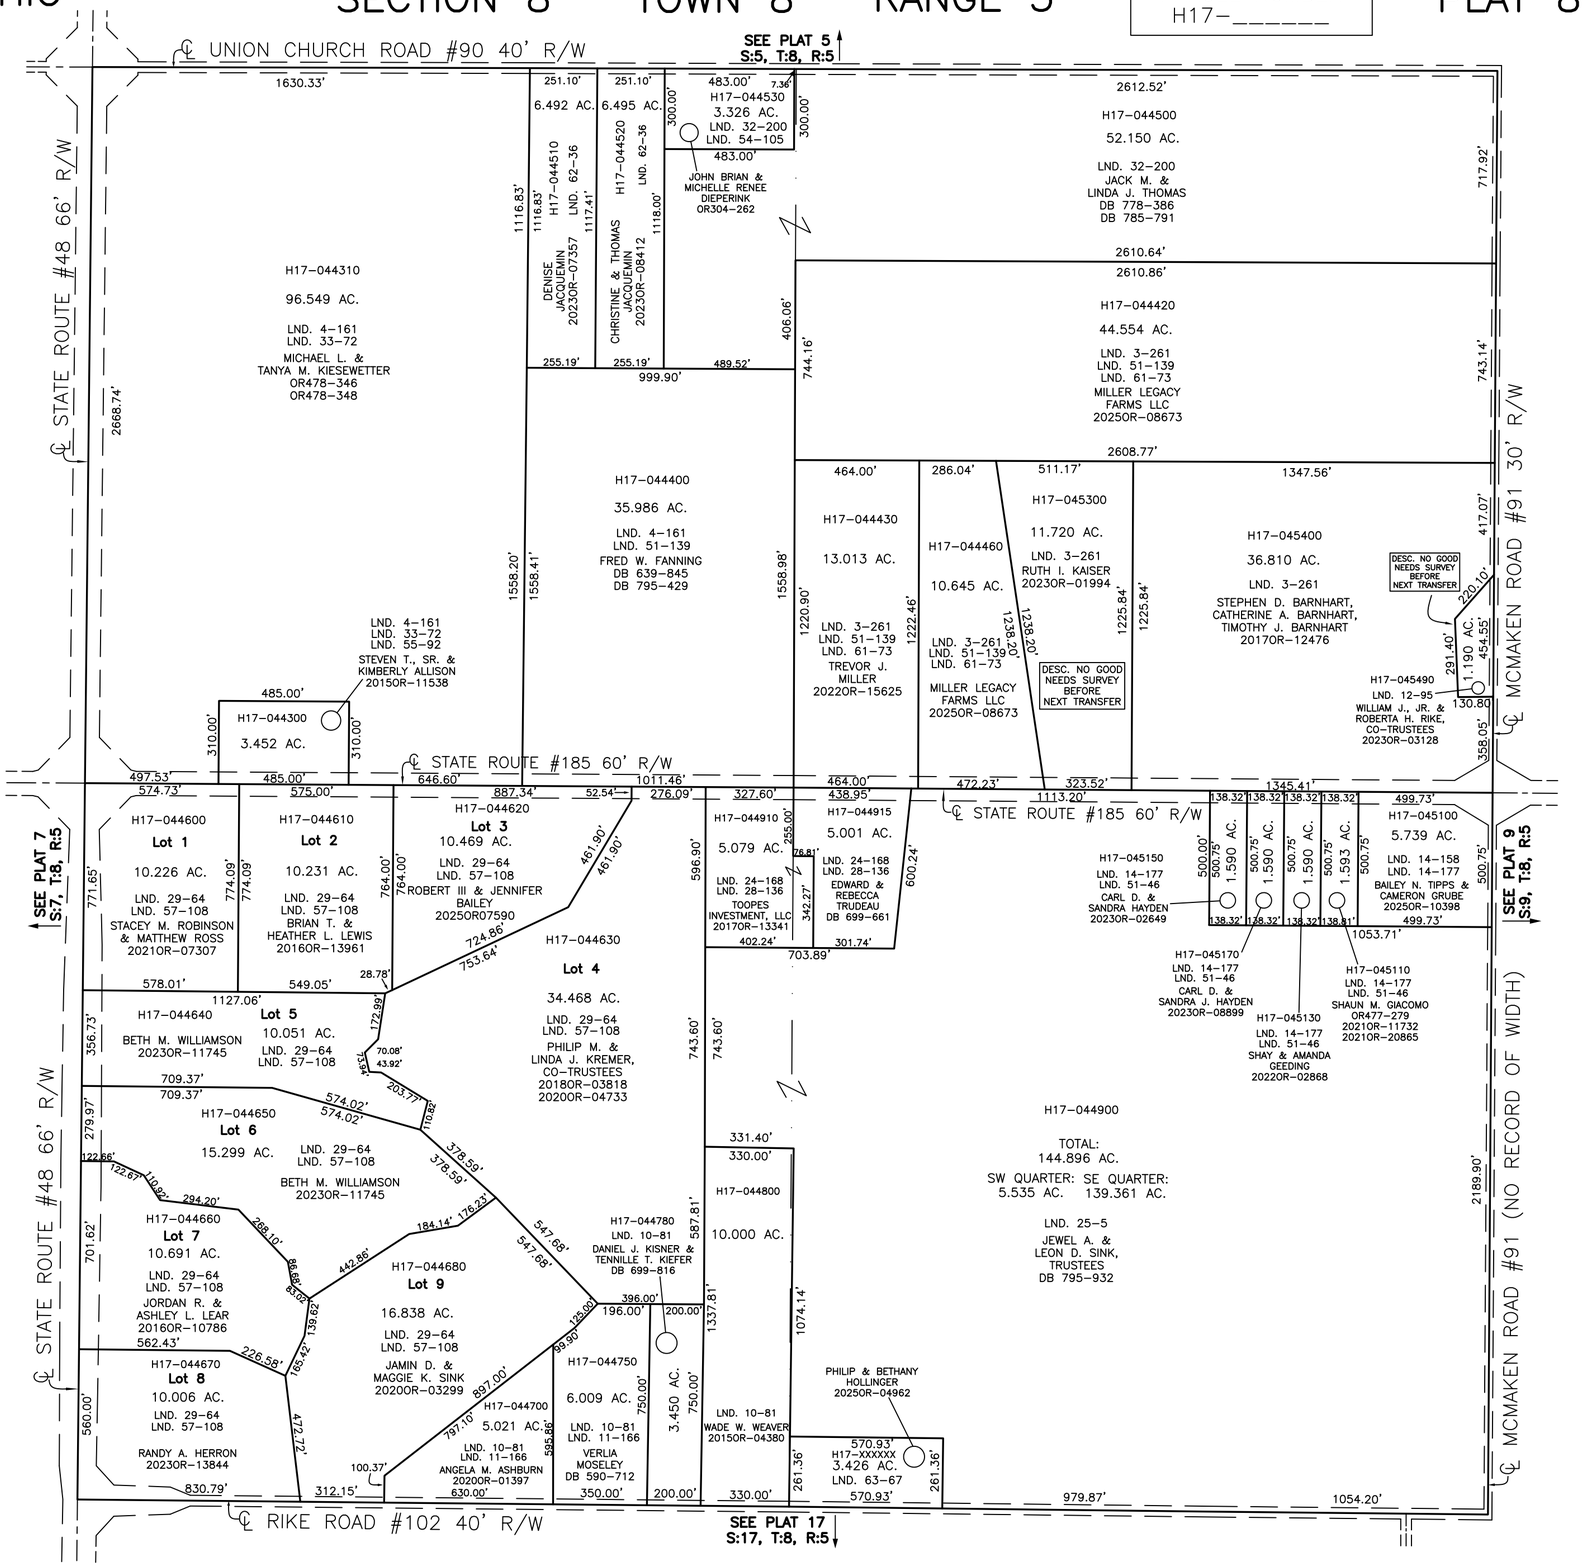

400 200 0 400
1"=400'

ABBREVIATION LEGEND

20140R-00759	=	RECORDER'S DOCUMENT NUMBER
OR 406-509	=	OFFICIAL RECORD 406 PAGE 509
D.B. 613-172	=	DEED BOOK 613, PAGE 172
REC. 15-72	=	RECORDER'S PLAT BOOK 15, PAGE 72
LND. 33-15	=	LAND SURVEY VOLUME 33, PAGE 15
LOT 19-12	=	LOT SURVEY VOLUME 19, PAGE 12
R.R. 8-29	=	ROAD RECORD VOLUME 8, PAGE 29
R/W	=	RIGHT OF WAY
℄	=	CENTERLINE
AC.	=	ACRES
TWP.	=	TOWNSHIP
TR.	=	TRACT
IL	=	INLOT
OL	=	OUTLOT

LINE LEGEND

- Blow-up Boundary
- Property Line
- Lot Split Line
- Section Line
- Half-Section Line
- Centerline
- Right-of-Way Line
- Corporation Line

SURVEY INDEX

NORTHEAST QUARTER

LND. 3-261
LND. 12-95
LND. 32-200
LND. 51-139
LND. 61-73

SOUTHEAST QUARTER

LND. 14-158
LND. 14-177
LND. 24-168
LND. 25-5
LND. 28-136
LND. 51-46

SOUTHWEST QUARTER

LND. 10-81
LND. 11-166
LND. 24-168
LND. 25-5
LND. 28-136
LND. 29-64
LND. 57-108

NORTHWEST QUARTER

LND. 4-161
LND. 32-200
LND. 33-72
LND. 51-139
LND. 54-105
LND. 55-92
LND. 62-36

PREPARED BY: MIAMI COUNTY ENGINEER'S MAP DEPARTMENT
PAUL P. HUELSKAMP, P.E., P.S., COUNTY ENGINEER

DATE: May 18, 2023 DCassel

REVISED: 8/6/2025 JBOGART