MONROE TWP. MIAMI COUNTY, OHIO

SECTION 7 TOWN 4 RANGE 6 PLAT 1

400 200 0 400

1"=400'

PARCEL NUMBER
G12-_____
G14-_____

ABBREVIATION LEGEND	
20140R-00759	= RECORDER'S DOCUMENT NUMBER
OR 406-509	= OFFICIAL RECORD 406 PAGE 509
D.B. 613-172	= DEED BOOK 613, PAGE 172
REC. 15-72	= RECORDER'S PLAT BOOK 15, PAGE 72
LND. 33-15	= LAND SURVEY VOLUME 33, PAGE 15
LOT 19-12	= LOT SURVEY VOLUME 19, PAGE 12
R.R. 8-29	= ROAD RECORD VOLUME 8, PAGE 29
R/W	= RIGHT OF WAY
℄	= CENTERLINE
AC.	= ACRES
TWP.	= TOWNSHIP
TR.	= TRACT
IL	= INLOT

LINE LEGEND	
———	Blow-up Boundary
———	Property Line
— — —	Lot Split Line
—— - - ——	Section Line
—— - — - ——	Centerline
—— — ——	Right-of-Way Line
////////	Corporation Line

SURVEY INDEX		
NORTHEAST QUARTER		
LND. 3-93	LND. 55-54	
LND. 3-97		
LND. 3-99		
LND. 35-124		
LND. 50-70		
SOUTHEAST QUARTER		
LND. 3-93	LND. 25-135	
LND. 3-97	LND. 35-124	
LND. 3-99	LND. 35-188	
LND. 4-68	LND. 53-184	
LND. 24-38	LND. 54-59	
SOUTHWEST QUARTER		
LND. 3-93	LND. 17-132	
LND. 3-94	LND. 24-39	
LND. 3-97	LND. 27-113	
LND. 3-99	LND. 40-111	
LND. 17-58	LND. 44-122	
NORTHWEST QUARTER		
LND. 3-93		
LND. 3-97		
LND. 3-99		

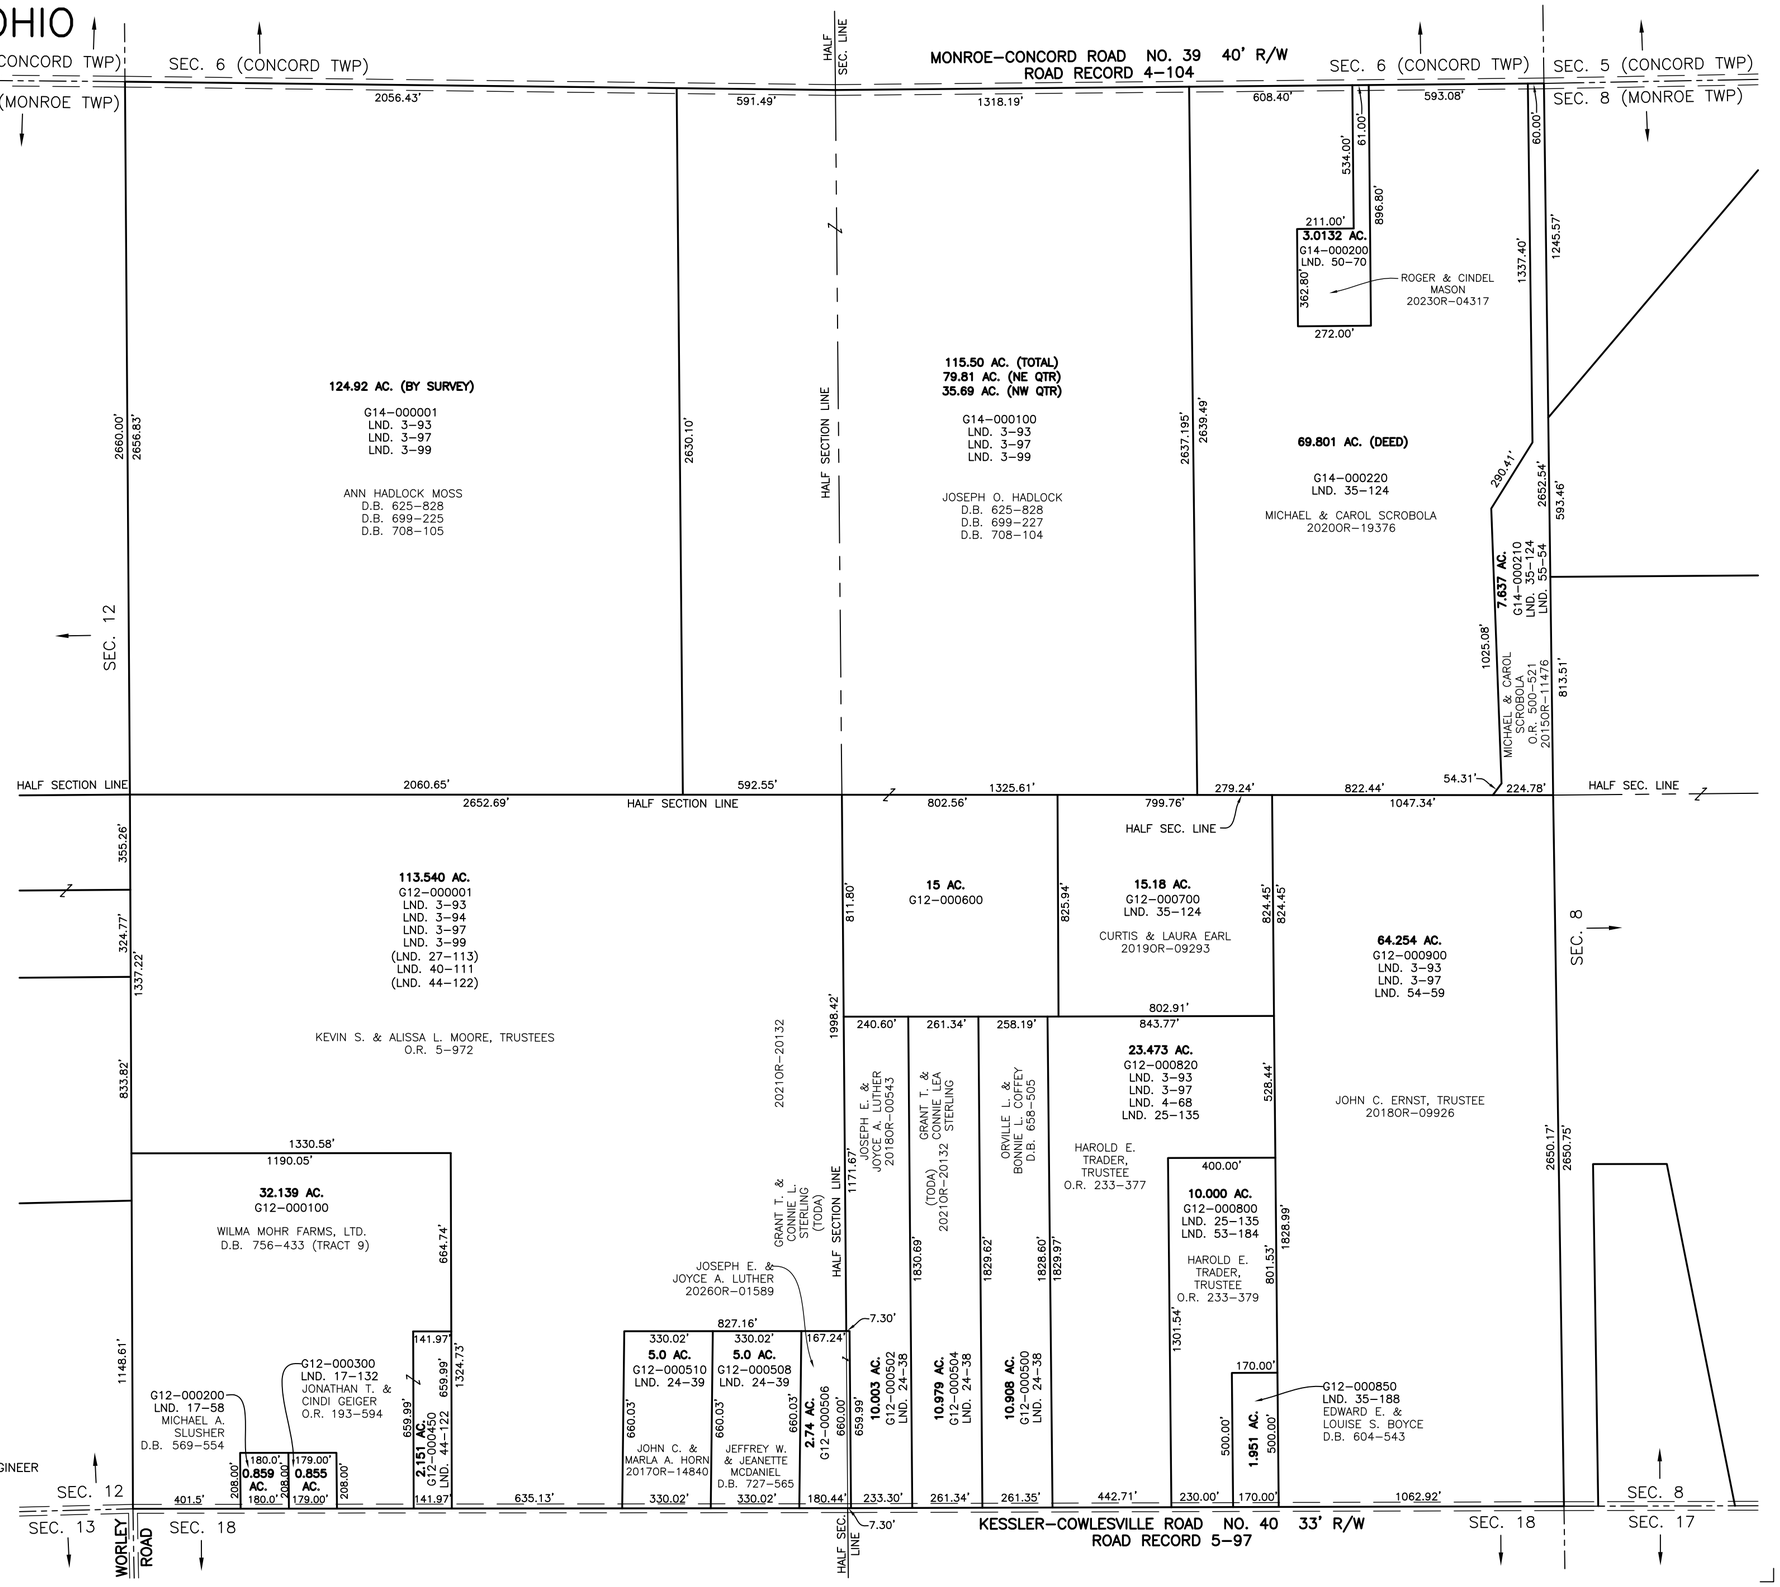

PREPARED BY: MIAMI COUNTY ENGINEER'S MAP DEPARTMENT
PAUL P. HUELSKAMP, P.E., P.S., COUNTY ENGINEER

DATE: June 16, 2021 RTACKETT

REVISED: April 26, 2023 DCASSEL