SECTION 24, TOWN 1, RANGE 10

# CITY OF TROY
# MIAMI COUNTY, OHIO

PARCEL ID NUMBER
S51–_____

# PLAT NW 122

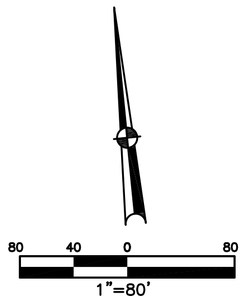


## ABBREVIATION LEGEND

| | |
|---|---|
| 20140R–07759 | = RECORDER'S DOCUMENT NUMBER |
| OR 406–509 | = OFFICIAL RECORD 406 PAGE 509 |
| D.B. 677–326 | = DEED BOOK 677, PAGE 326 |
| REC. 18–87 | = RECORDER'S PLAT BOOK 18, PAGE 87 |
| LND. 56–145 | = LAND SURVEY VOLUME 56, PAGE 145 |
| LOT 24–200 | = LOT SURVEY VOLUME 24, PAGE 200 |
| R.R. 8–18 | = ROAD RECORD VOLUME 8, PAGE 18 |
| R/W | = RIGHT OF WAY |
| ℄ | = CENTERLINE |
| AC. | = ACRES |
| TWP. | = TOWNSHIP |
| TR. | = TRACT |
| IL | = INLOT |

## LINE LEGEND

- Blow–up Boundary
- Property Line
- Lot Split Line
- Section Line
- Centerline
- Right–of–Way Line
- Corporation Line

## SURVEY INDEX

| | | |
|---|---|---|
| LND. 4–310<br>LND. 20–3<br>LND. 25–18<br>LND. 26–161<br>LND. 42–177 | REC. 28–1 | |

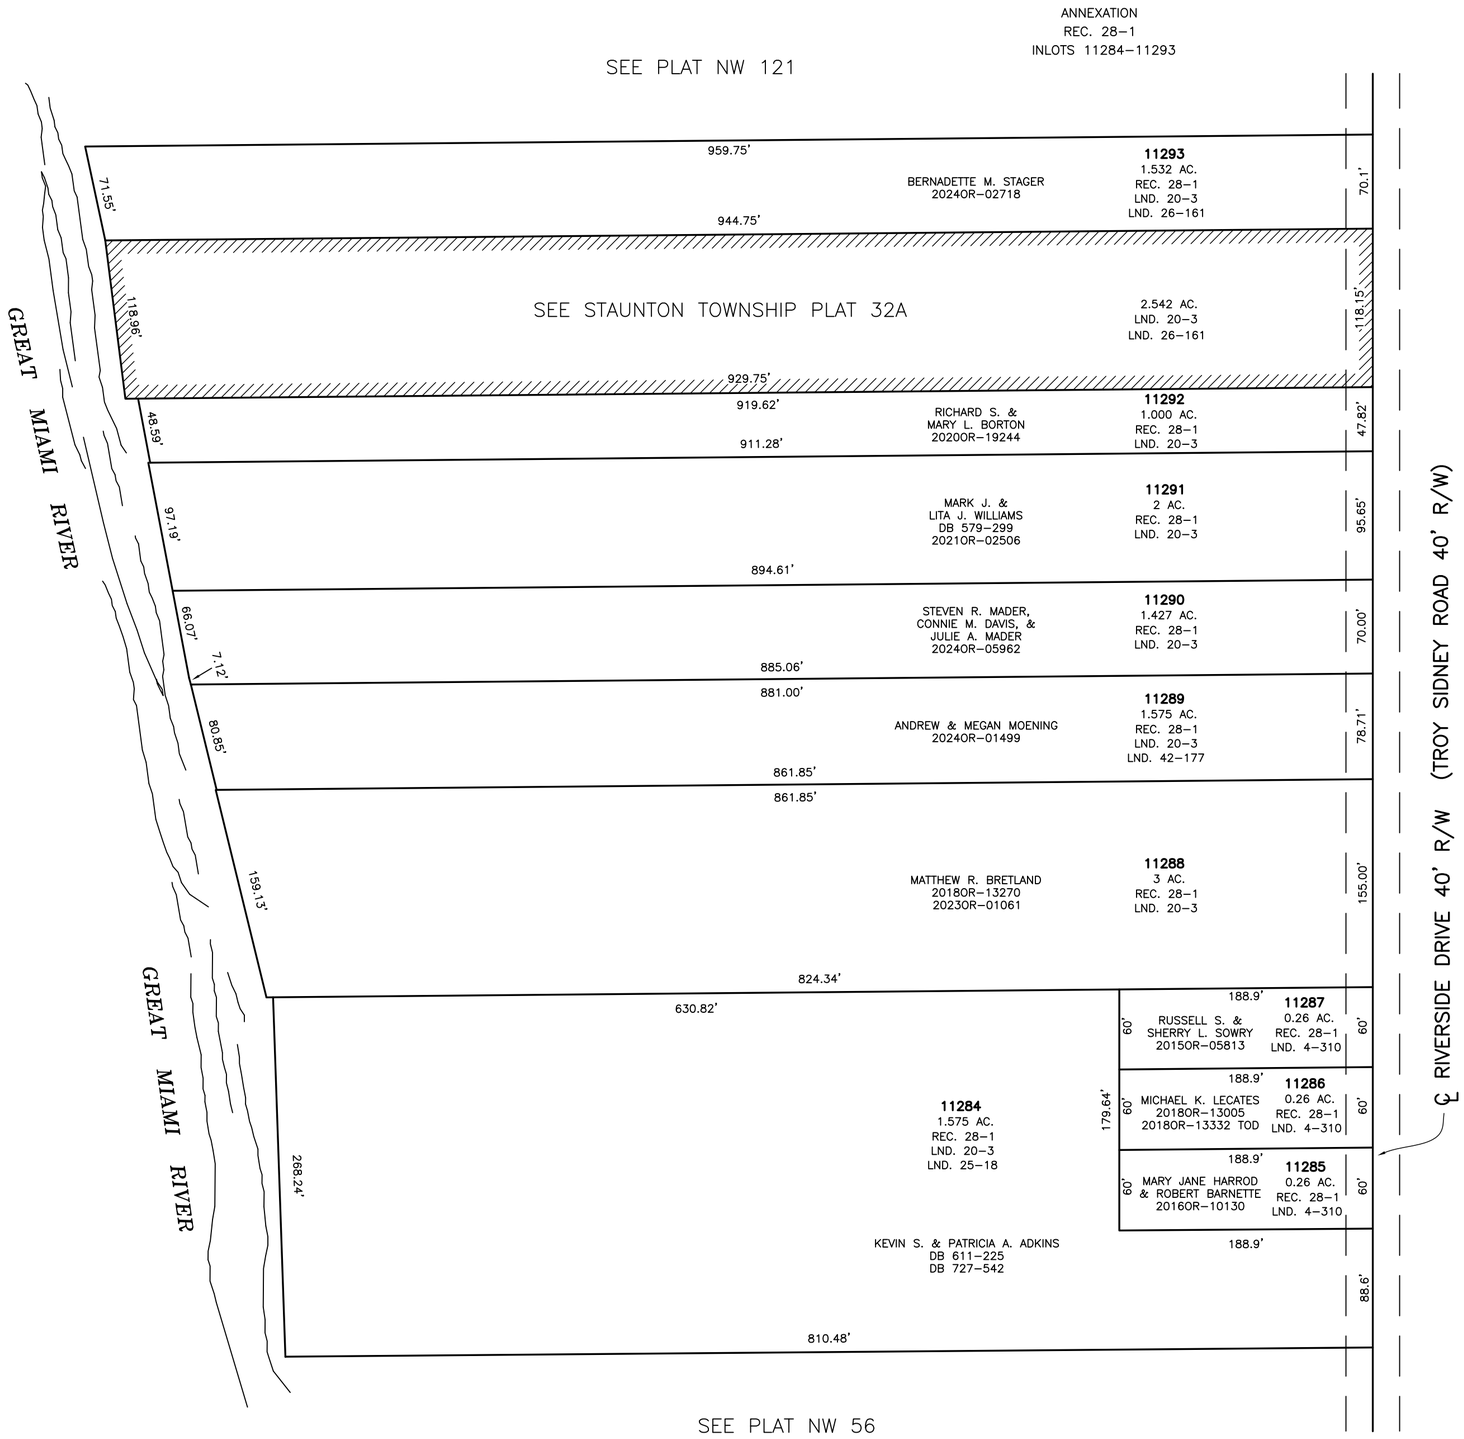


PREPARED BY: MIAMI COUNTY ENGINEER'S MAP DEPARTMENT
PAUL P. HUELSKAMP, P.E., P.S., COUNTY ENGINEER
DATE: JULY 15, 2020 DS
REVISED: June 18, 2024 DJACQUEMIN