SECTION 35 & 36
TOWN 6
RANGE 5

UNINCORPORATED VILLAGE OF WEST FREDERICK MIAMI COUNTY, OHIO

PARCEL NUMBER
L32-_____

PLAT 3

80 40 0 80
1"=80'

ABBREVIATION LEGEND

20140R-00759	=	RECORDER'S DOCUMENT NUMBER
OR 406-509	=	OFFICIAL RECORD 406 PAGE 509
D.B. 613-172	=	DEED BOOK 613, PAGE 172
REC. 15-72	=	RECORDER'S PLAT BOOK 15, PAGE 72
LND. 33-15	=	LAND SURVEY VOLUME 33, PAGE 15
LOT 19-12	=	LOT SURVEY VOLUME 19, PAGE 12
R.R. 8-29	=	ROAD RECORD VOLUME 8, PAGE 29
R/W	=	RIGHT OF WAY
℄	=	CENTERLINE
AC.	=	ACRES
TWP.	=	TOWNSHIP
TR.	=	TRACT
IL	=	INLOT
OL	=	OUTLOT

LINE LEGEND

- Blow-up Boundary
- Property Line
- Lot Split Line
- Section Line
- Half-Section Line
- Centerline
- Right-of-Way Line
- Corporation Line

SURVEY INDEX

LND. 19-180	LOT 4-116	DB 7-14
LND. 33-163	LOT 8-169	REC. 12-101
LND. 34-82		REC. 12-102
LND. 35-129		REC. 17-64
LND. 40-122		
LND. 42-196		
LND. 49-32		

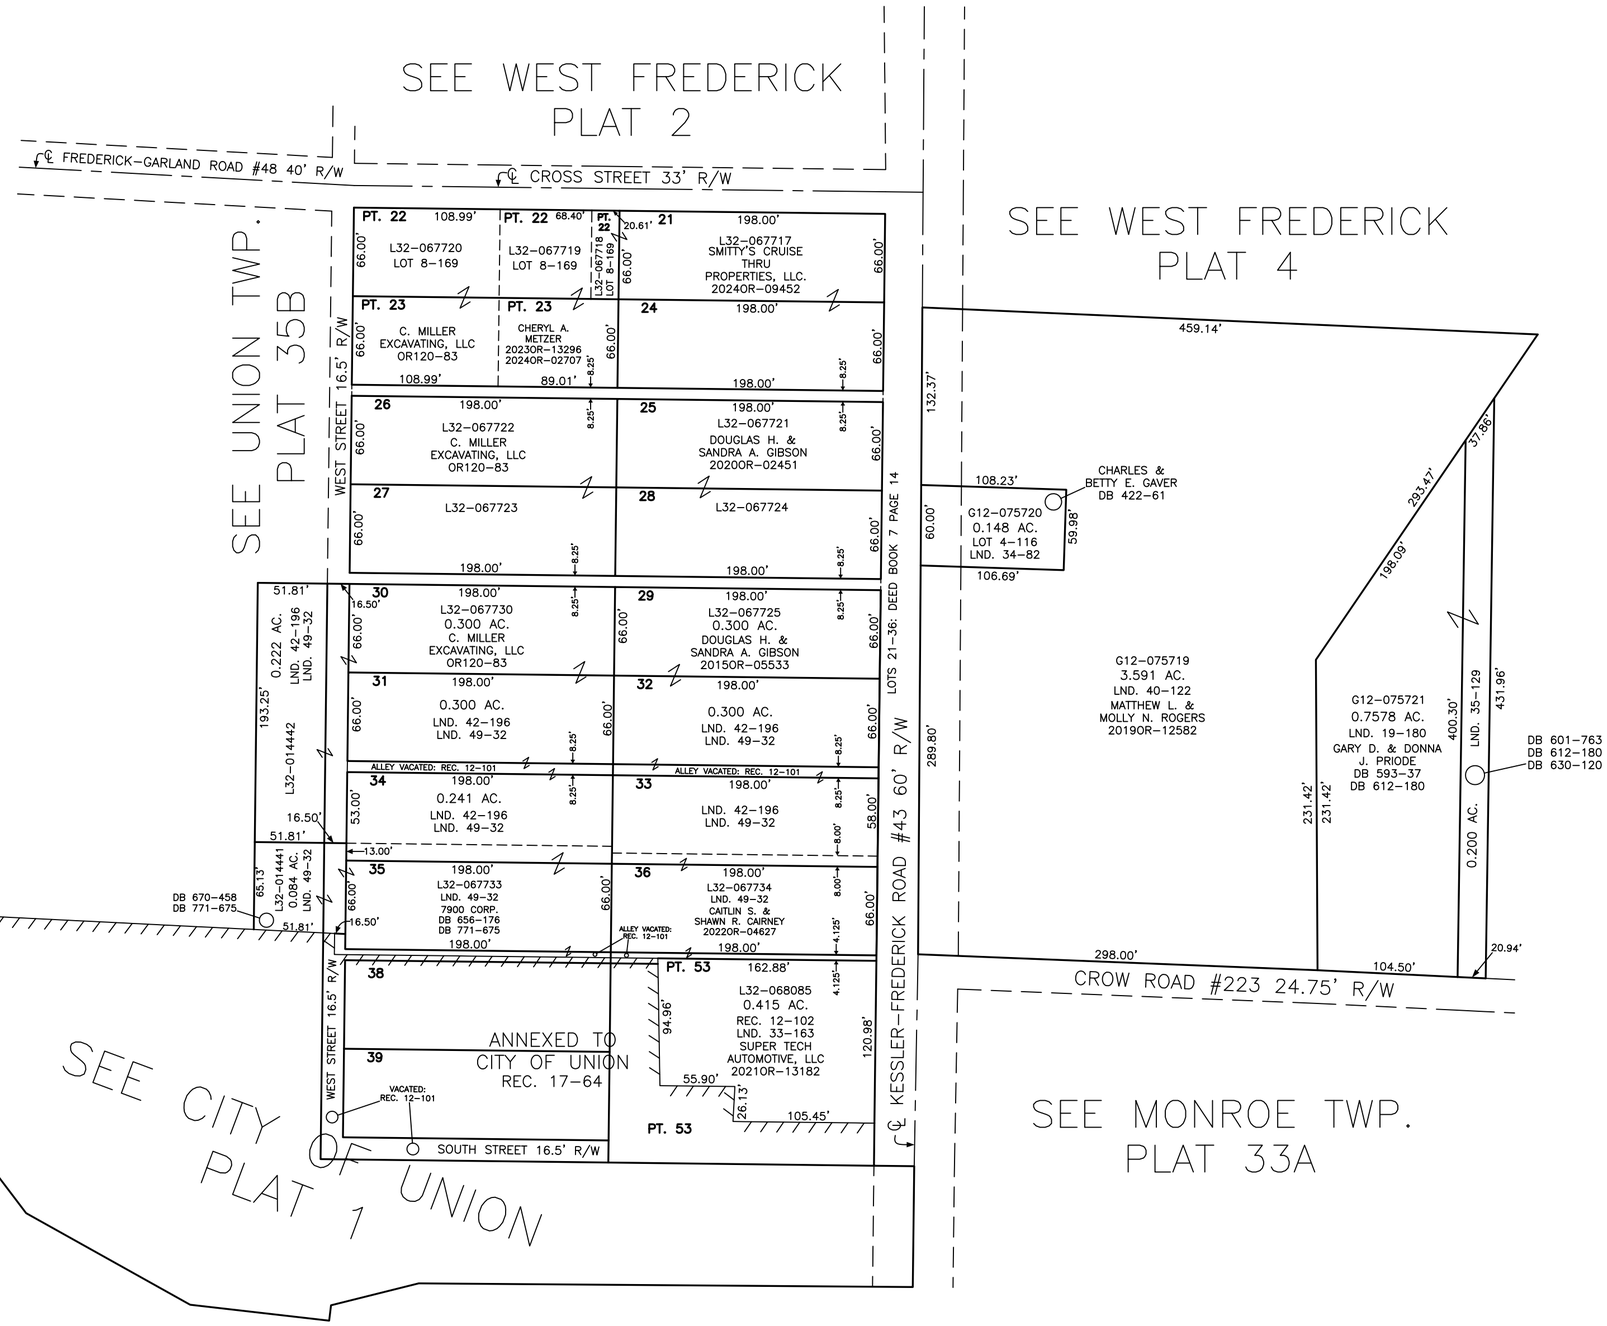

PREPARED BY: MIAMI COUNTY ENGINEER'S MAP DEPARTMENT
PAUL P. HUELSKAMP, P.E., P.S., COUNTY ENGINEER

DATE: OCTOBER 19, 2023 DCassel

REVISED: 9/19/2024 TCROWTHER