SECTION 25
TOWN 1
RANGE 12

CITY OF PIQUA
MIAMI COUNTY, OHIO

PARCEL NUMBER
N44-_____

PLAT NE 85

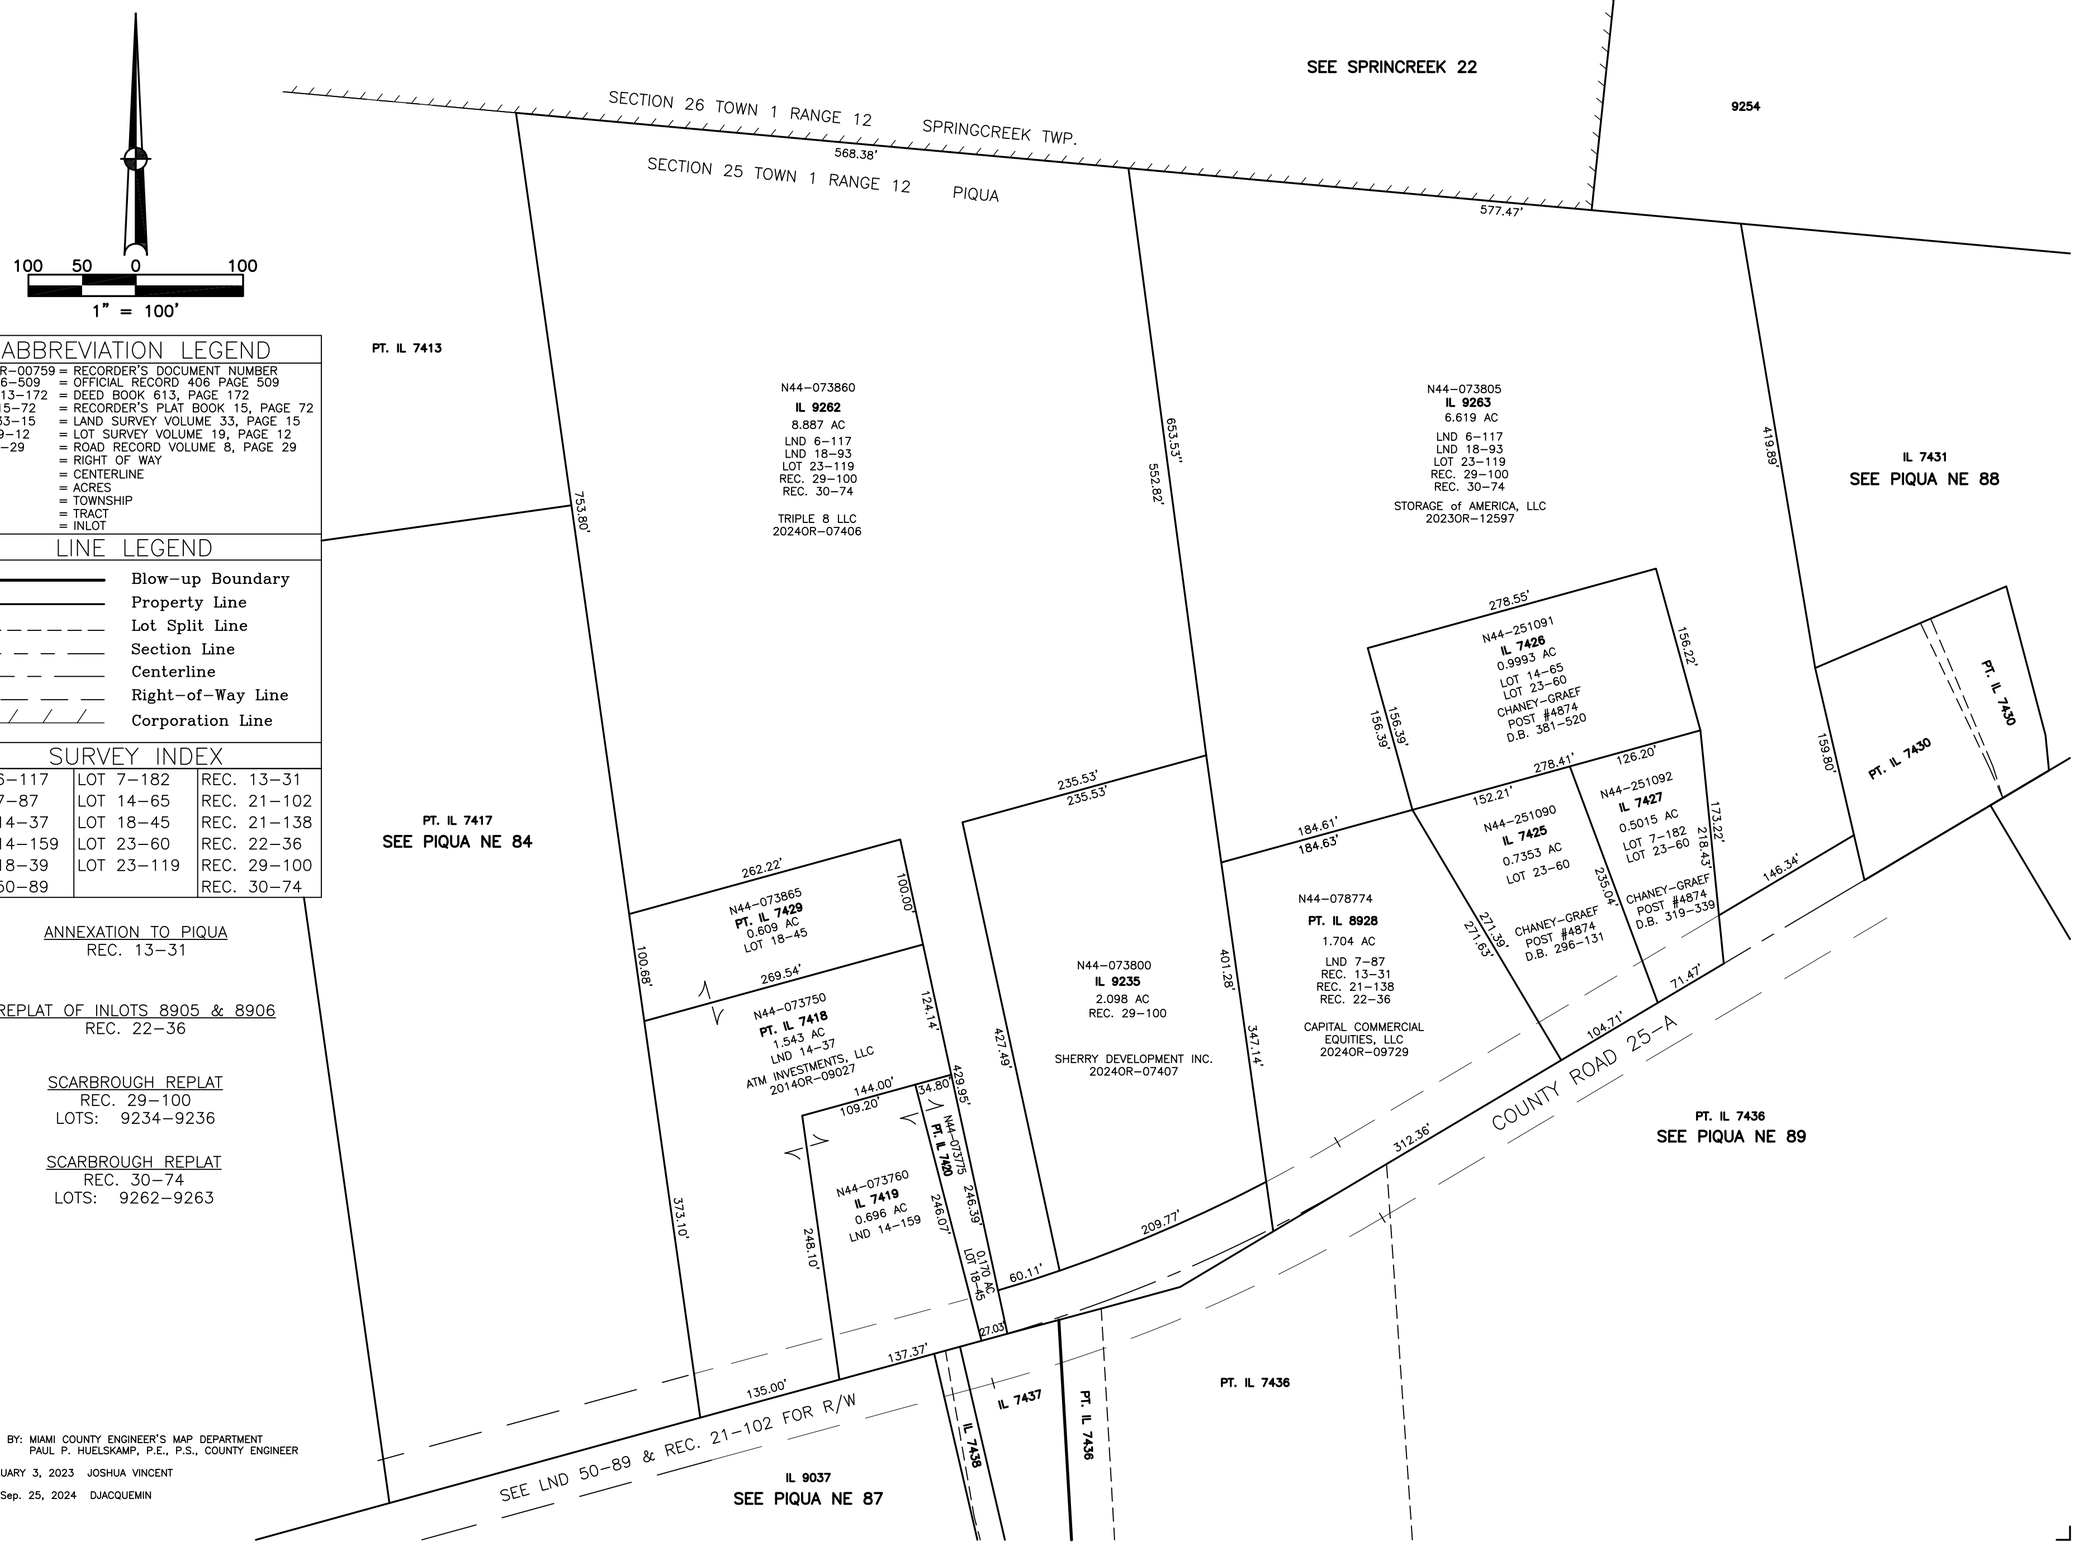

ABBREVIATION LEGEND

2014OR-00759	= RECORDER'S DOCUMENT NUMBER
OR 406-509	= OFFICIAL RECORD 406 PAGE 509
D.B. 613-172	= DEED BOOK 613, PAGE 172
REC. 15-72	= RECORDER'S PLAT BOOK 15, PAGE 72
LND. 33-15	= LAND SURVEY VOLUME 33, PAGE 15
LOT 19-12	= LOT SURVEY VOLUME 19, PAGE 12
R.R. 8-29	= ROAD RECORD VOLUME 8, PAGE 29
R/W	= RIGHT OF WAY
℄	= CENTERLINE
AC.	= ACRES
TWP.	= TOWNSHIP
TR.	= TRACT
IL	= INLOT

LINE LEGEND

- Blow-up Boundary
- Property Line
- Lot Split Line
- Section Line
- Centerline
- Right-of-Way Line
- Corporation Line

SURVEY INDEX

LND 6-117	LOT 7-182	REC. 13-31
LND 7-87	LOT 14-65	REC. 21-102
LND 14-37	LOT 18-45	REC. 21-138
LND 14-159	LOT 23-60	REC. 22-36
LND 18-39	LOT 23-119	REC. 29-100
LND 50-89		REC. 30-74

ANNEXATION TO PIQUA
REC. 13-31

REPLAT OF INLOTS 8905 & 8906
REC. 22-36

SCARBROUGH REPLAT
REC. 29-100
LOTS: 9234-9236

SCARBROUGH REPLAT
REC. 30-74
LOTS: 9262-9263

PREPARED BY: MIAMI COUNTY ENGINEER'S MAP DEPARTMENT
PAUL P. HUELSKAMP, P.E., P.S., COUNTY ENGINEER

DATE: JANUARY 3, 2023 JOSHUA VINCENT

REVISED: Sep. 25, 2024 DJACQUEMIN