WASHINGTON TWP.
MIAMI COUNTY, OHIO

SECTION 27 TOWN 8 RANGE 5 PLAT 19

PIQUA SCHOOL DISTRICT
PARCEL NUMBER
M40-_____

COVINGTON SCHOOL DISTRICT
PARCEL NUMBER
M41-_____

400 200 0 400
1"=400'

ABBREVIATION LEGEND

OR 118-445	= OFFICIAL RECORD 118 PAGE 445
D.B. 613-172	= DEED BOOK 613, PAGE 172
REC. 15-72	= RECORDER'S PLAT BOOK 15, PAGE 72
LND. 33-15	= LAND SURVEY VOLUME 33, PAGE 15
LOT 19-12	= LOT SURVEY VOLUME 19, PAGE 12
R.R. 8-29	= ROAD RECORD VOLUME 8, PAGE 29
R/W	= RIGHT OF WAY
℄	= CENTERLINE
AC.	= ACRES
TWP.	= TOWNSHIP
TR.	= TRACT
②	= LOT CREATED BY RECORDER'S PLAT

SURVEY INDEX

SOUTHWEST QUARTER		
LND. 2-166 3-337 41-106 43-196 45-67 52-186	ROAD RECORD 8-156 RECORD PLAT 22-63	
NORTHWEST QUARTER		
LND. 2-166 3-337 35-1 52-186	ROAD RECORD 8-156 RECORD PLAT 22-63	
NORTHEAST QUARTER		
LND. 2-166 22-103 32-99 55-4 57-48		
SOUTHEAST QUARTER		
LND. 2-166 3-293 17-169 28-83 44-130 44-132 45-16 62-144		

PREPARED BY: MIAMI COUNTY ENGINEER'S MAP DEPARTMENT
PAUL P. HUELSKAMP, COUNTY ENGINEER
DATE: OCTOBER 1992
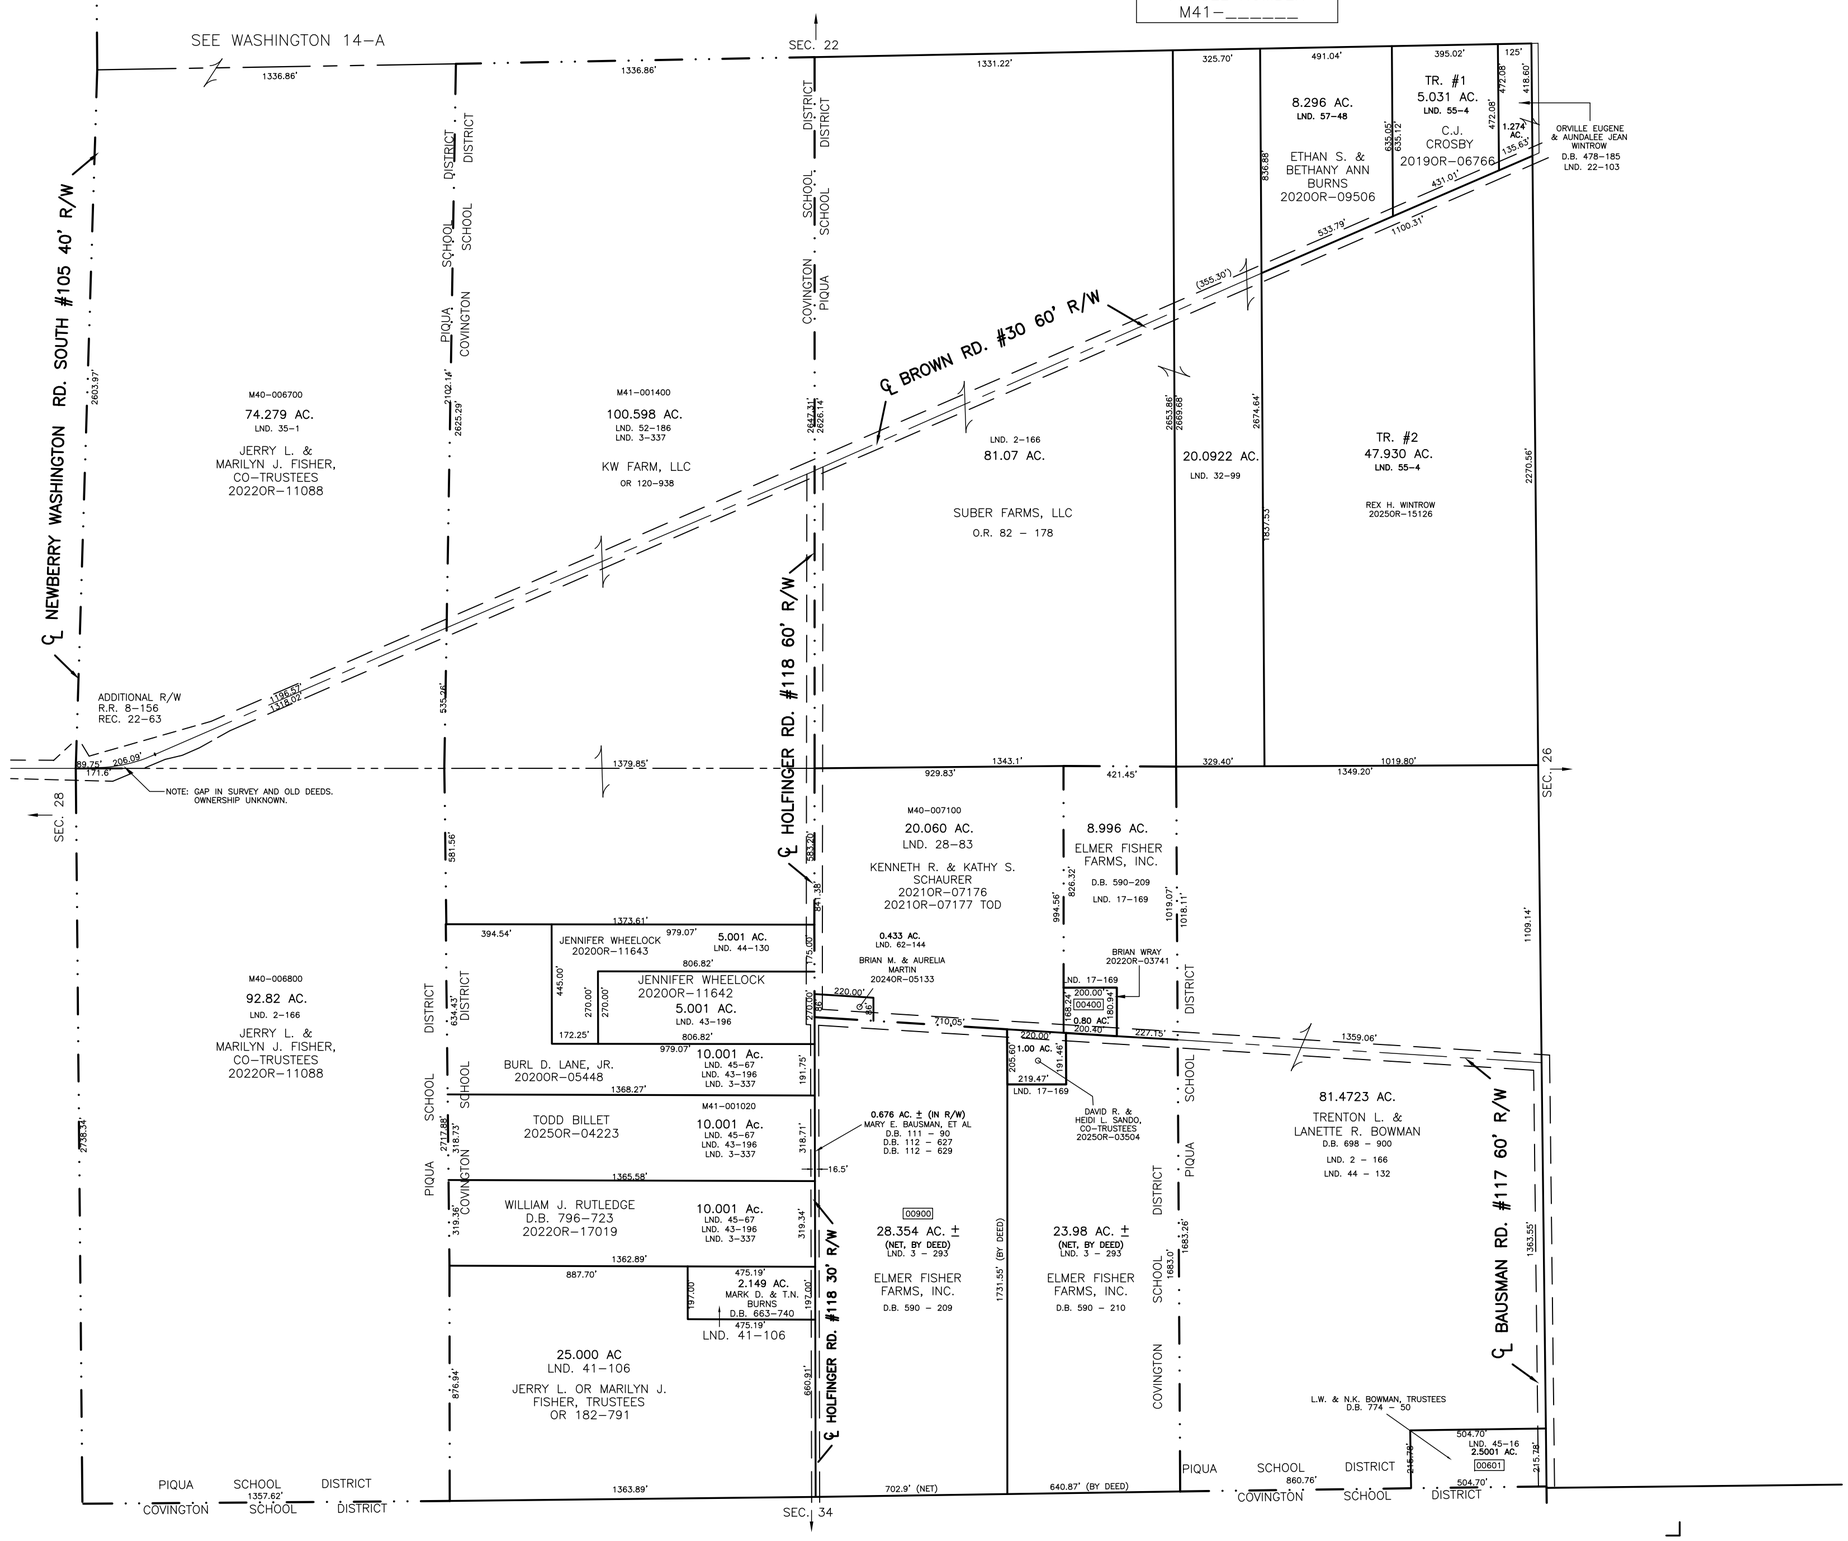
REVISED: January 2, 2026 MSTORMS