WASHINGTON TWP.
MIAMI COUNTY, OHIO

SECTION 29 TOWN 6 RANGE 6

SMDA NUMBER
M40–WA020_–_____

PLAT 20

400 200 0 400
1"=400'

ABBREVIATION LEGEND

D.B. 613–172	= DEED BOOK 613, PAGE 172
REC. 15–72	= RECORDER'S PLAT BOOK 15, PAGE 72
LND. 33–15	= LAND SURVEY VOLUME 33, PAGE 15
LOT 19–12	= LOT SURVEY VOLUME 19, PAGE 12
R.R. 8–29	= ROAD RECORD VOLUME 8, PAGE 29
R/W	= RIGHT OF WAY
℄	= CENTERLINE
AC.	= ACRES
TWP.	= TOWNSHIP
TR.	= TRACT
②	= LOT CREATED BY RECORDER'S PLAT

SURVEY INDEX

NORTH HALF		
LND. 8 – 193 LND. 10 – 117 LND. 19 – 76 LND. 20 – 80 LND. 25 – 27 LND. 26 – 177 LND. 26 – 194 LND. 28 – 113 LND. 29 – 28 LND. 39 – 63 LND. 44 – 40 LND. 45 – 156		REC. 9 – 71 REC. 11 – 133 REC. 12 – 79D REC. 13 – 72 REC. 14 – 36 REC. 19 – 66 R.C. 53 R.C. 68
SOUTH HALF		
LND. 4 – 136 LND. 19 – 76 LND. 27 – 121 LND. 40 – 70		REC. 12 – 79D R.C. 53 R.C. 68

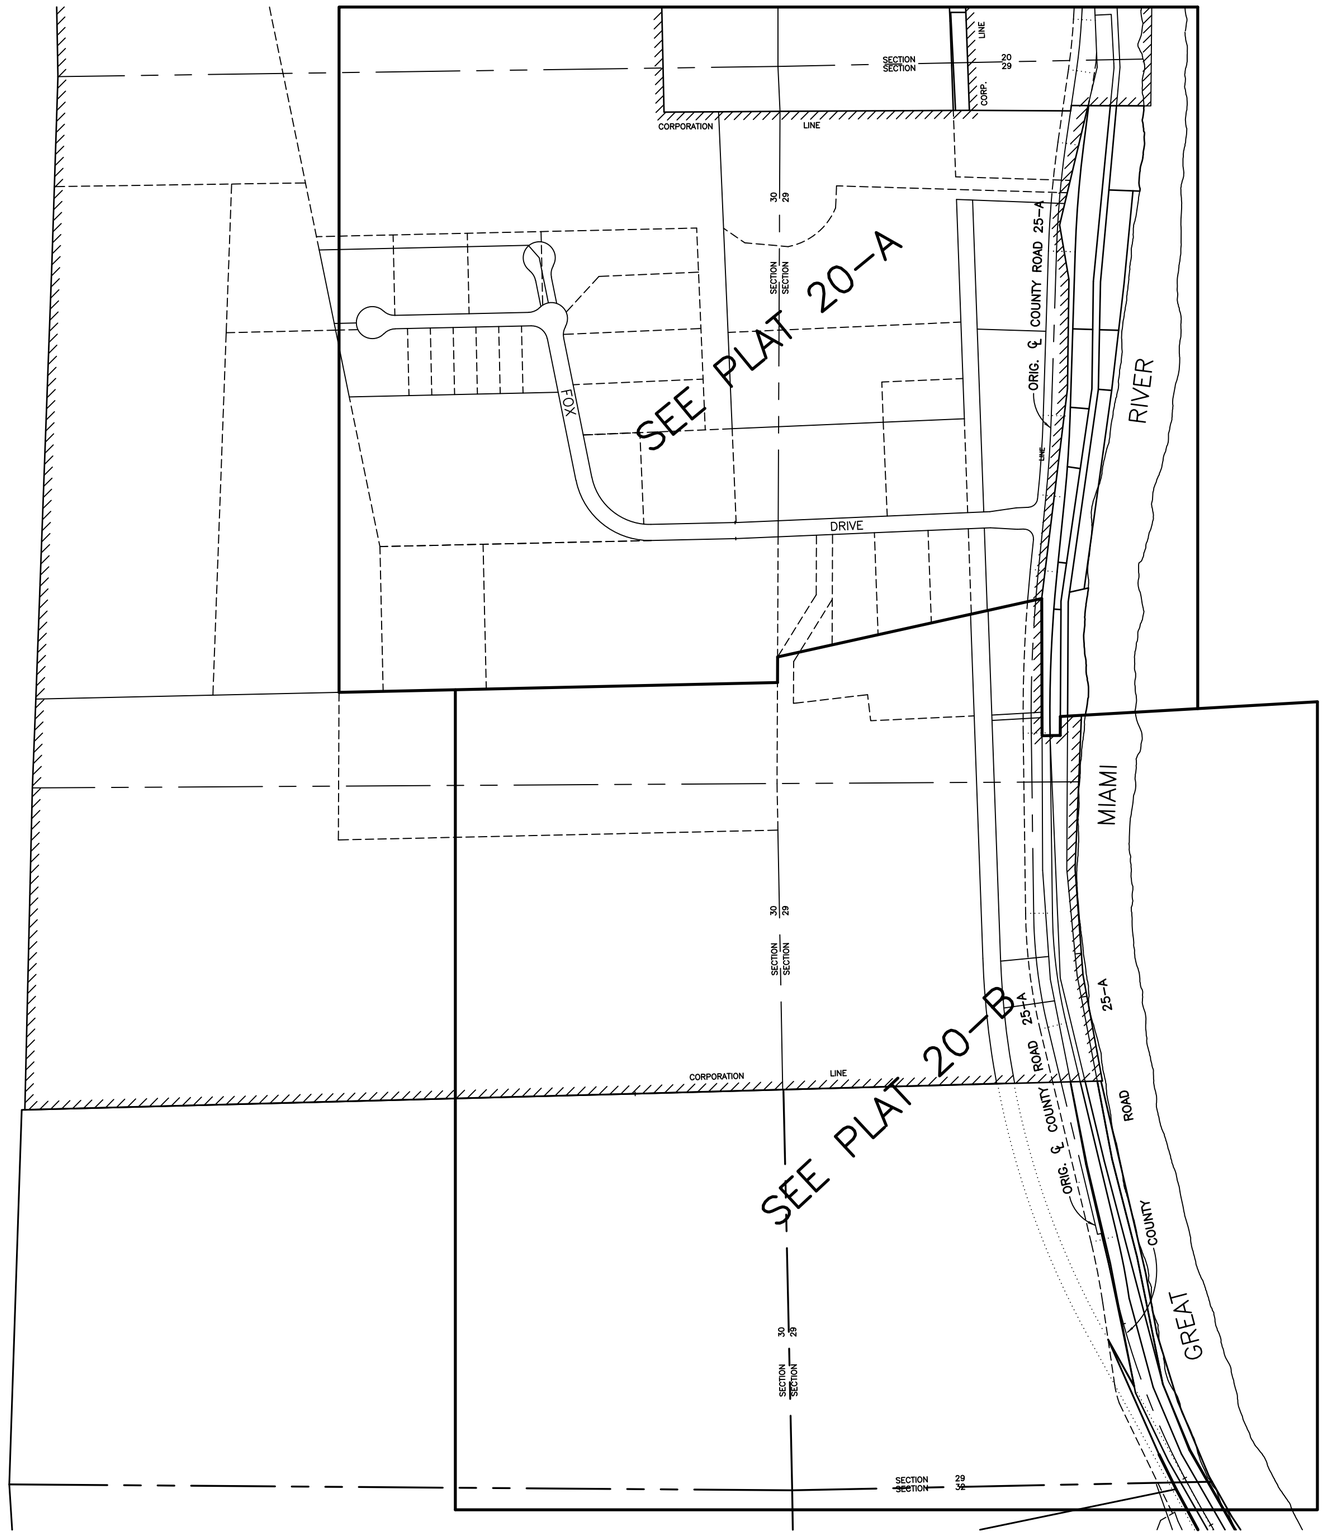

PREPARED BY: MIAMI COUNTY ENGINEER'S MAP DEPARTMENT
DOUGLAS L. CHRISTIAN, COUNTY ENGINEER
DATE: MAY 22, 1992
REV.: DEC. 16, 2002 TCROWTHER