WASHINGTON TWP.
MIAMI COUNTY, OHIO

SECTION 30 TOWN 6 RANGE 6
NORTHWEST QUARTER

PARCEL NUMBER
M40–_____

PLAT 21–A

200 100 0 200
1"=200'

ABBREVIATION LEGEND

20140R–07759	=	RECORDER'S DOCUMENT NUMBER
OR 406–509	=	OFFICIAL RECORD 406 PAGE 509
D.B. 613–172	=	DEED BOOK 613, PAGE 172
REC. 15–72	=	RECORDER'S PLAT BOOK 15, PAGE 72
LND. 33–15	=	LAND SURVEY VOLUME 33, PAGE 15
LOT 19–12	=	LOT SURVEY VOLUME 19, PAGE 12
R.R. 8–29	=	ROAD RECORD VOLUME 8, PAGE 29
R/W	=	RIGHT OF WAY
℄	=	CENTERLINE
AC.	=	ACRES
TWP.	=	TOWNSHIP
TR.	=	TRACT
②	=	LOT CREATED BY RECORDER'S PLAT

LINE LEGEND

- Blow–up Boundary
- Property Line
- Lot Split Line
- Section Line
- Centerline
- Right–of–Way Line
- Corporation Line

SURVEY INDEX

LND. 8–115		REC. 8–5
LND. 12–72		REC. 31–15
LND. 13–27		
LND. 13–194		
LND. 14–123		
LND. 14–148		
LND. 15–38		
LND. 19–144		
LND. 19–145		
LND. 23–32		
LND. 37–162		
LND. 42–112		
LND. 50–170		
LND. 51–196		

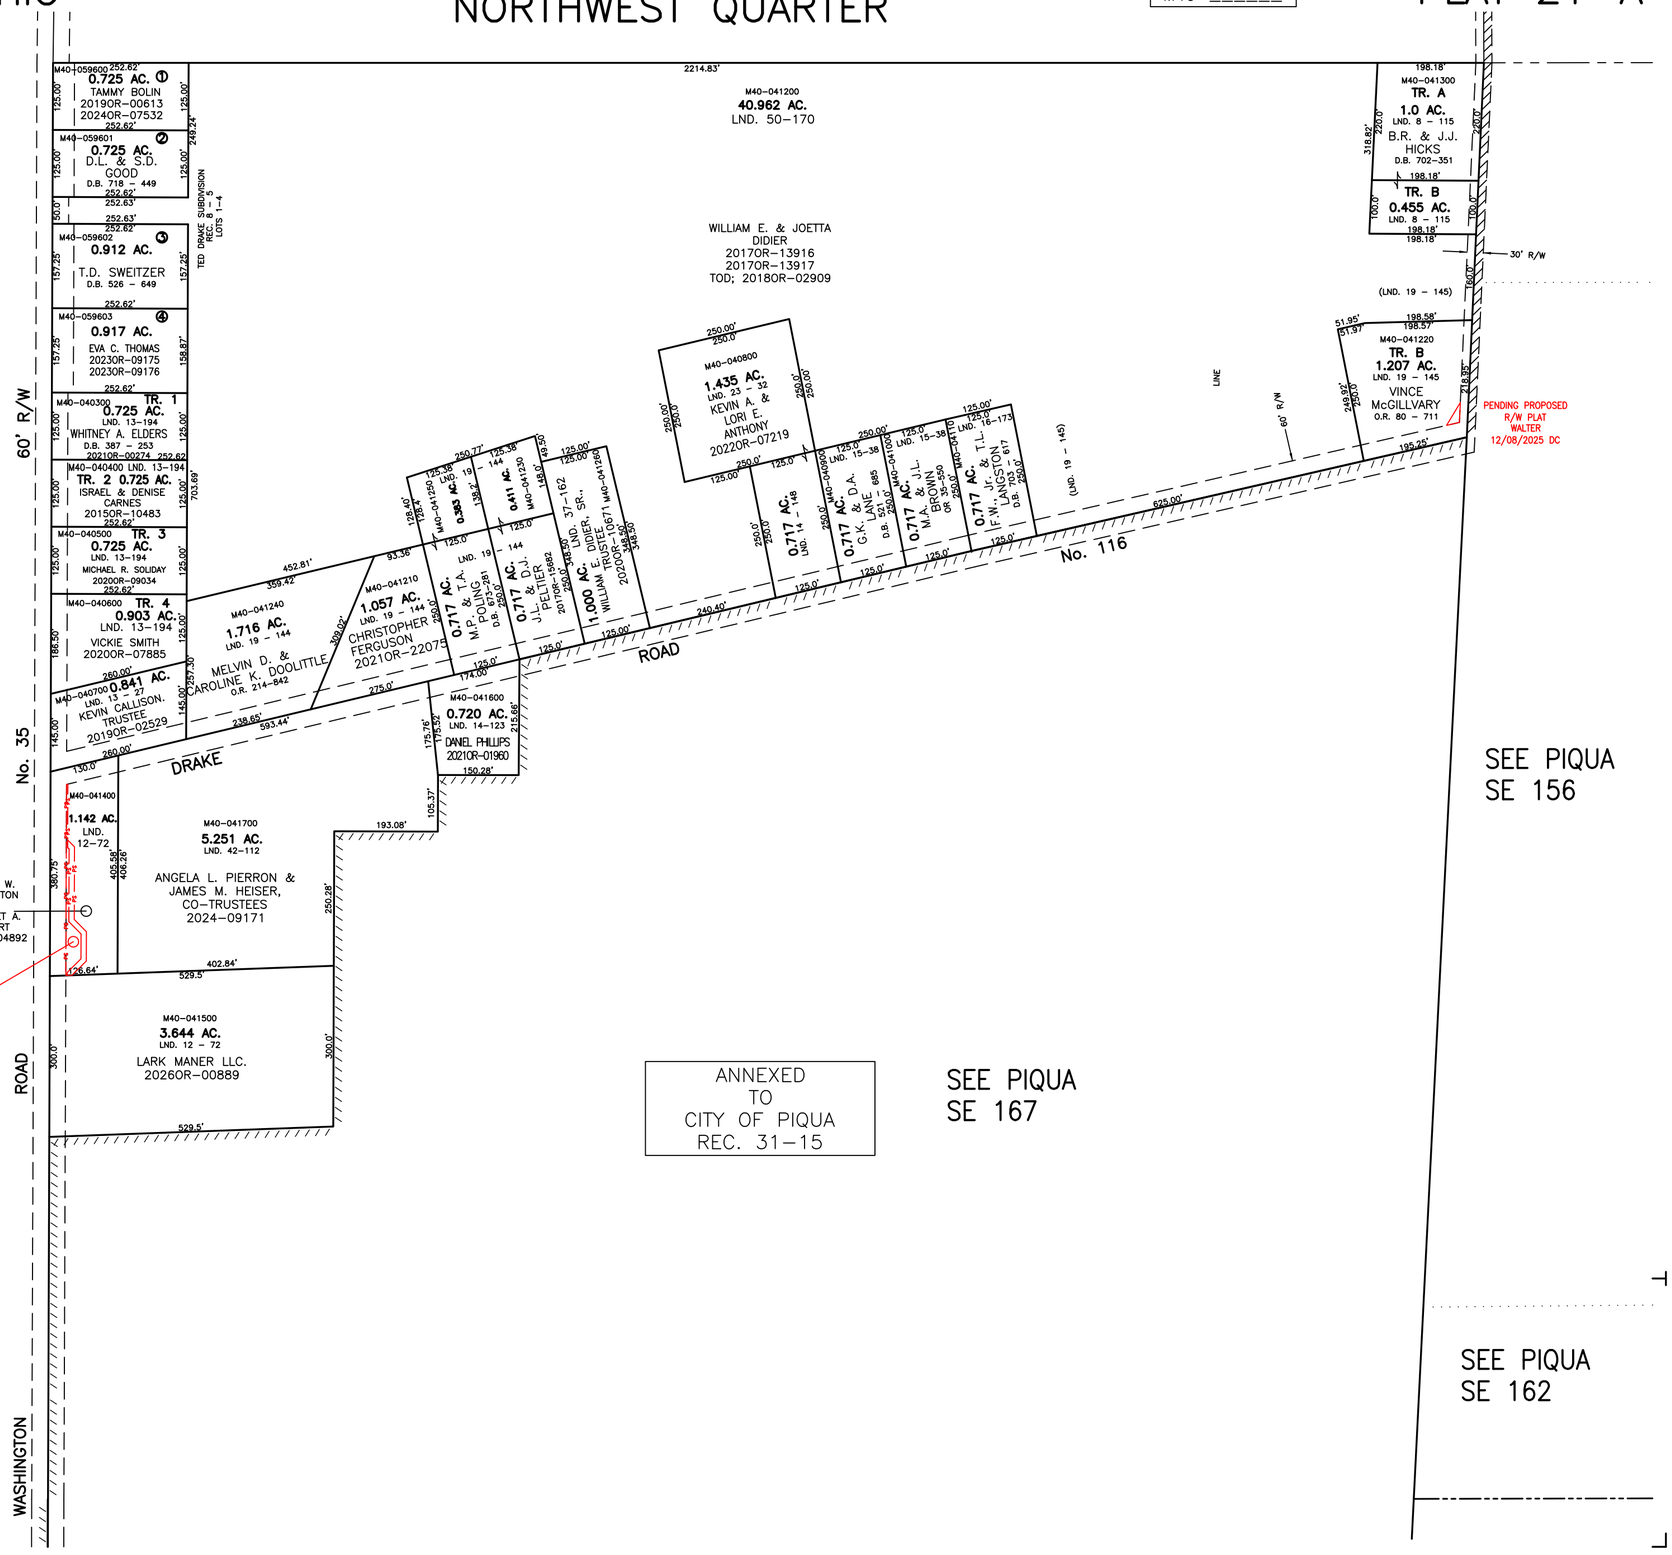

PREPARED BY: MIAMI COUNTY ENGINEER'S MAP DEPARTMENT
PAUL P. HUELSKAMP, P.E., P.S., COUNTY ENGINEER
DATE: APRIL 28, 1993
REVISED: January 22, 2026 TCROWTHER