SECTION 18
TOWN 6
RANGE 6

CITY OF PIQUA
MIAMI COUNTY, OHIO

N.W. PLAT 30

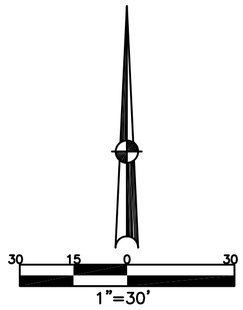

ABBREVIATION LEGEND	
2017OR-01111	= RECORDER'S DOCUMENT NUMBER
OR 105-865	= OFFICIAL RECORD 105 PAGE 865
D.B. 613-172	= DEED BOOK 613, PAGE 172
REC. 15-72	= RECORDER'S PLAT BOOK 15, PAGE 72
LND. 33-15	= LAND SURVEY VOLUME 33, PAGE 15
LOT 19-12	= LOT SURVEY VOLUME 19, PAGE 12
R.R. 8-29	= ROAD RECORD VOLUME 8, PAGE 29
R/W	= RIGHT OF WAY
℄	= CENTERLINE
AC.	= ACRES
TR.	= TRACT
IL	= INLOT

LINE LEGEND	
———	Blow-up Boundary
———	Property Line
— — —	Lot Split Line
———	Section Line
	Centerline
— — —	Right-of-Way Line
//////////	Gap / Overlap

SURVEY INDEX		
LOT 14-127 LOT 22-49 LOT 22-178 LOT 24-140 LOT 24-140		DEED BK. 17-438 REC. 1-20 REC. 2-8

DEED BK. 17-438 – OUTLOT 39
REC. 1-20 – INLOTS 688 – 699
REC. 2-8 – INLOT 1245, 1246

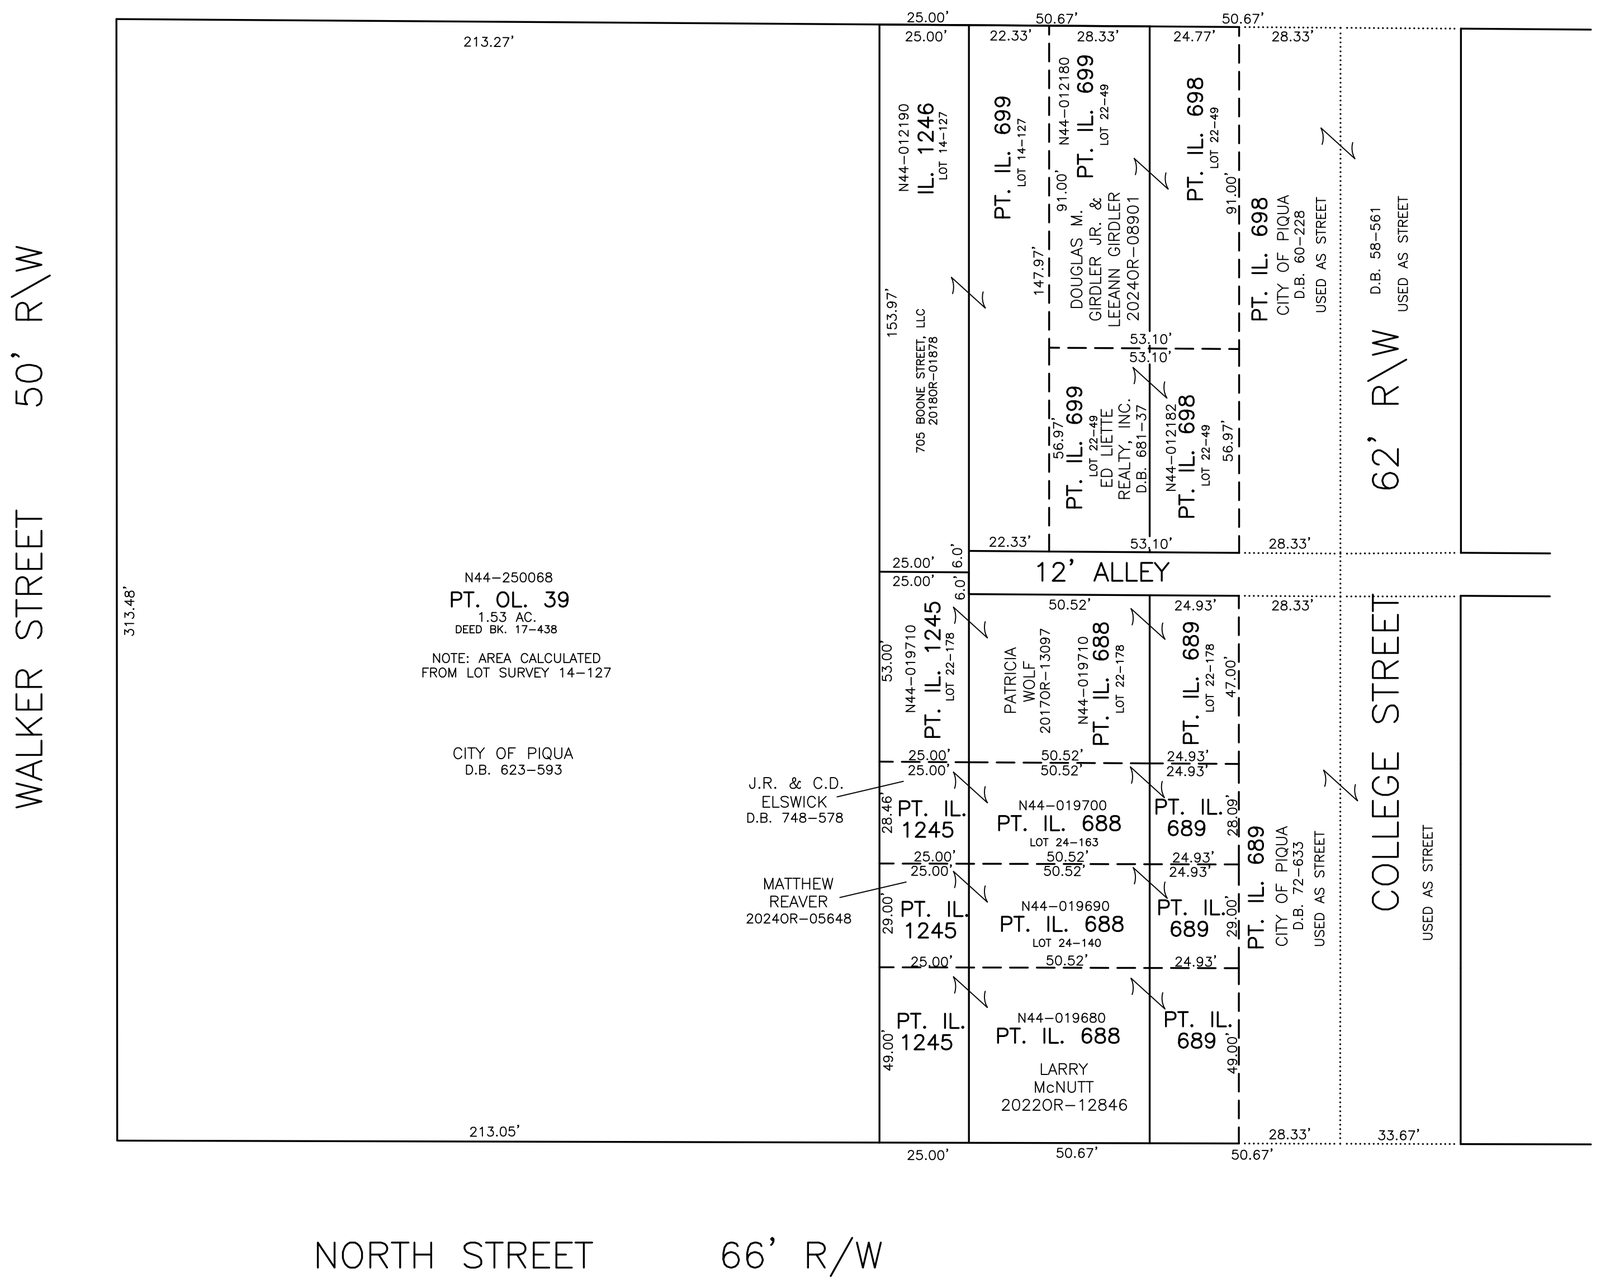

PREPARED BY: MIAMI COUNTY ENGINEER'S MAP DEPARTMENT
PAUL P. HUELSKAMP, P.E., P.S., COUNTY ENGINEER
DATE: DECEMBER 7, 2017 DV DV

REVISED: September 5, 2024 JBOGART