UNION TOWNSHIP
MIAMI COUNTY, OHIO

SECTION 3 TOWN 6 RANGE 5

PARCEL NUMBER
L32-_____

PLAT 3

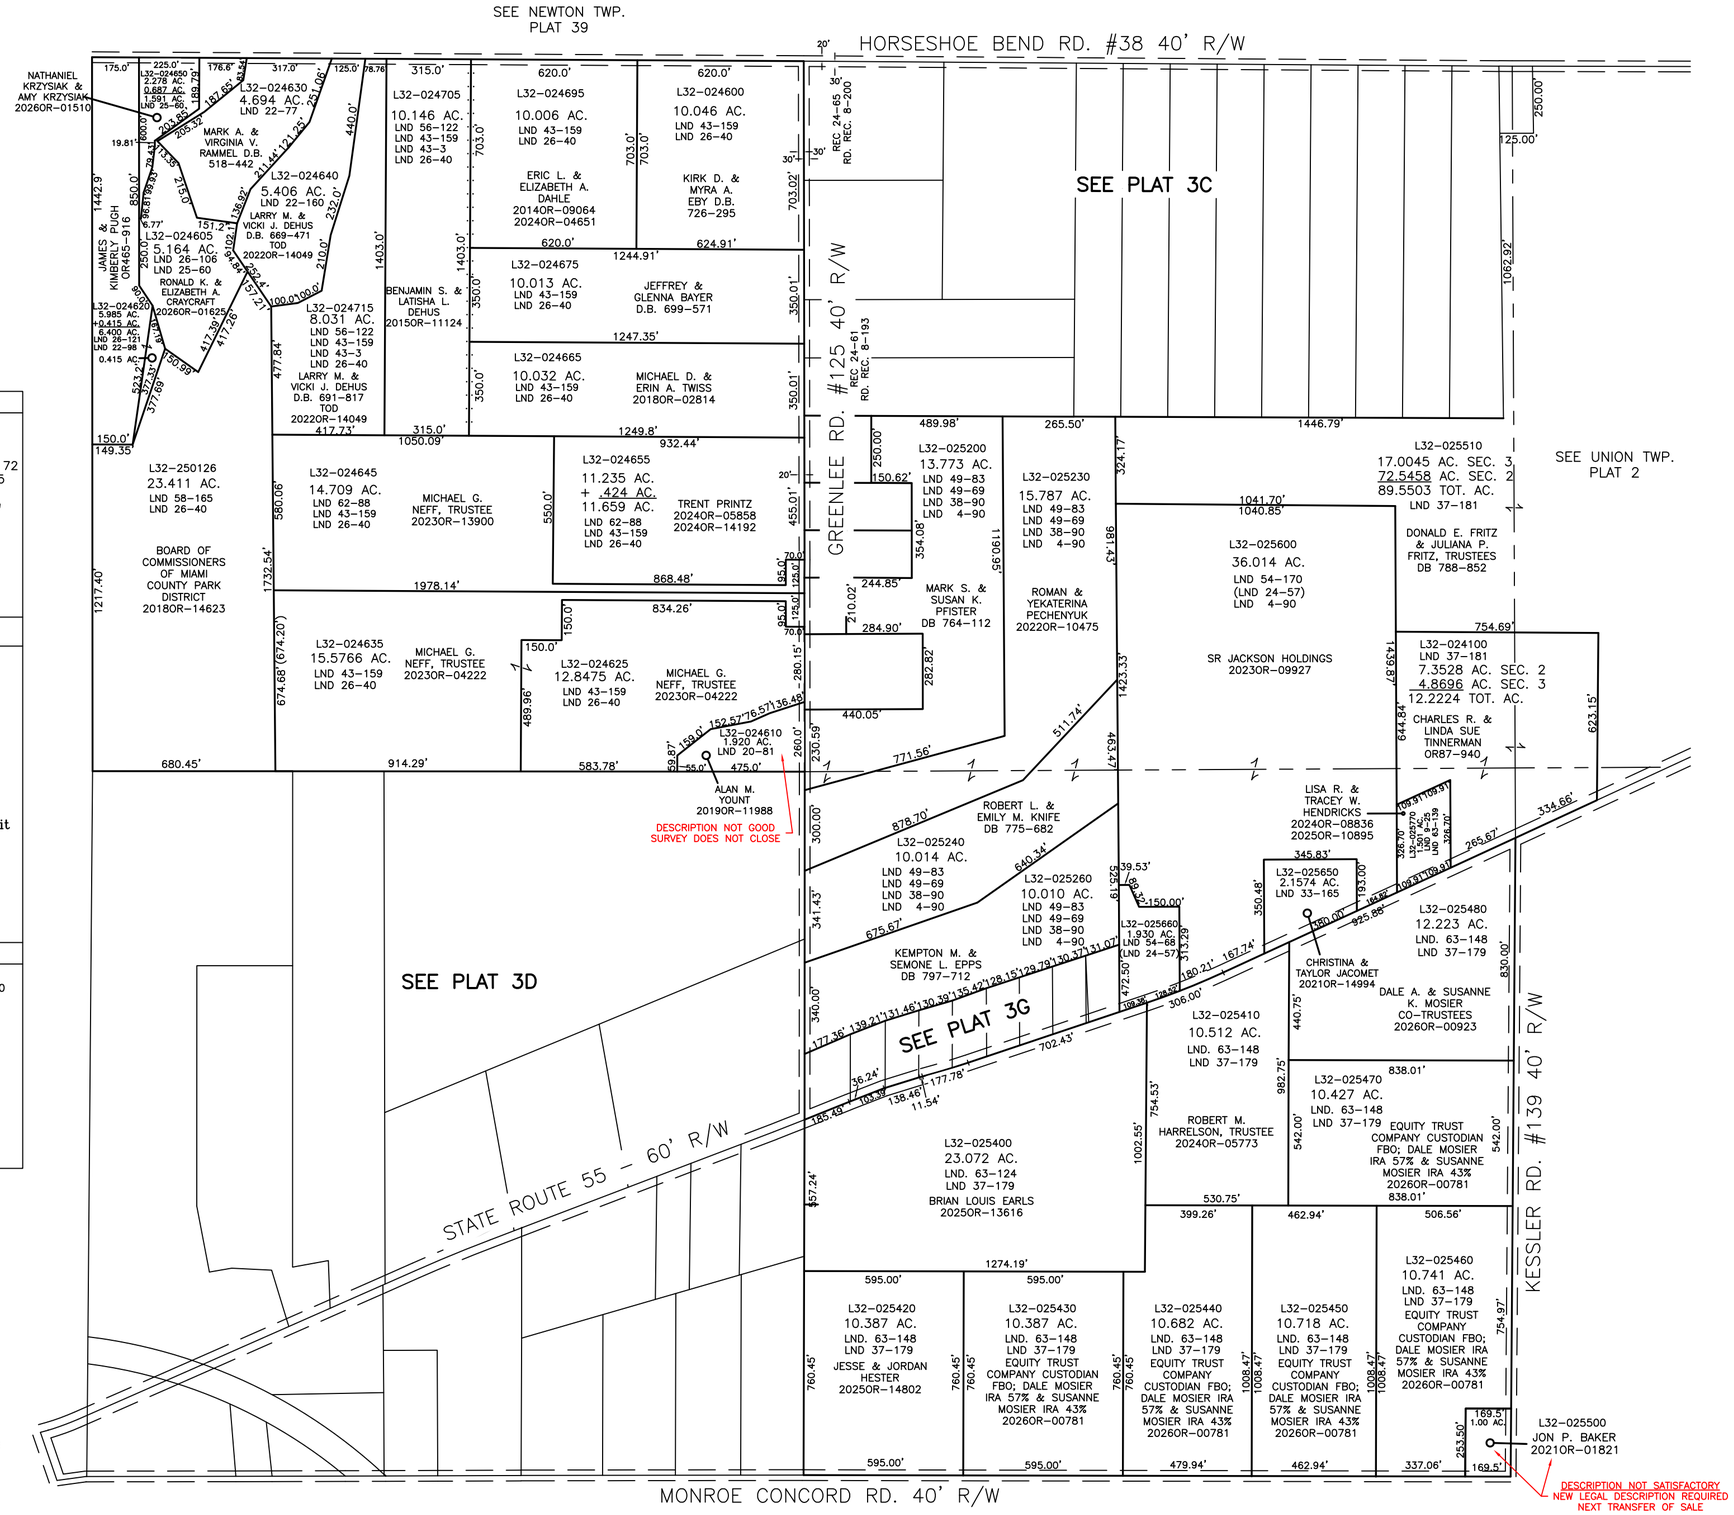

400 200 0 400
1"=400'

ABBREVIATION LEGEND

20140R-00759	=	RECORDER'S DOCUMENT NUMBER
OR 406-509	=	OFFICIAL RECORD 406 PAGE 509
D.B. 613-172	=	DEED BOOK 613, PAGE 172
REC. 15-72	=	RECORDER'S PLAT BOOK 15, PAGE 72
LND. 33-15	=	LAND SURVEY VOLUME 33, PAGE 15
LOT 19-12	=	LOT SURVEY VOLUME 19, PAGE 12
R.R. 8-29	=	ROAD RECORD VOLUME 8, PAGE 29
R/W	=	RIGHT OF WAY
℄	=	CENTERLINE
AC.	=	ACRES
TWP.	=	TOWNSHIP
TR.	=	TRACT
IL	=	INLOT
OL	=	OUTLOT

LINE LEGEND

- Blow-up Boundary
- Plat Line
- Property Line
- Lot Split Line
- Section Line
- Centerline
- Right-of-Way Line
- Easement
- PS — Pending Survey/Split
- PR — Pending Replat
- School District
- Former OL Line
- Township Line
- Corporation Line

SURVEY INDEX

LND 2-172	(LND 24-57)	LND 62-88	PB 24-65
LND 3-48	LND 25-60	LND 63-124	RD. REC 8-200
LND 4-90	LND 26-40	LND 63-148	
LND 6-93	LND 26-106		
LND 6-121	LND 26-121		
LND 8-2	LND 33-165		
LND 9-25	LND 38-90		
LND 10-193	LND 37-1		
LND 12-13	LND 37-179		
LND 14-141	LND 37-181		
LND 14-151	LND 43-3		
LND 14-179	LND 43-159		
LND 20-52	LND 49-69		
LND 20-81	LND 49-83		
LND 22-77	LND 54-170		
LND 22-98	LND 56-122		
LND 22-160	LND 58-165		

PREPARED BY: MIAMI COUNTY ENGINEER'S MAP DEPARTMENT
PAUL P. HUELSKAMP, P.E., P.S., COUNTY ENGINEER

DATE: 08/09/2024 DJ

REVISED: 2/11/2026 JBOGART