UNION TWP.
MIAMI COUNTY, OHIO

SECTION 19 TOWN 6 RANGE 5
SOUTHEAST QUARTER

PARCEL NUMBER
L32-_____

PLAT 19-A

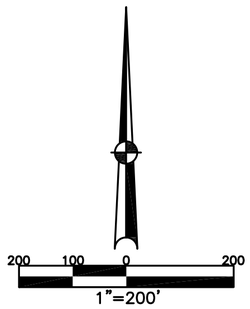

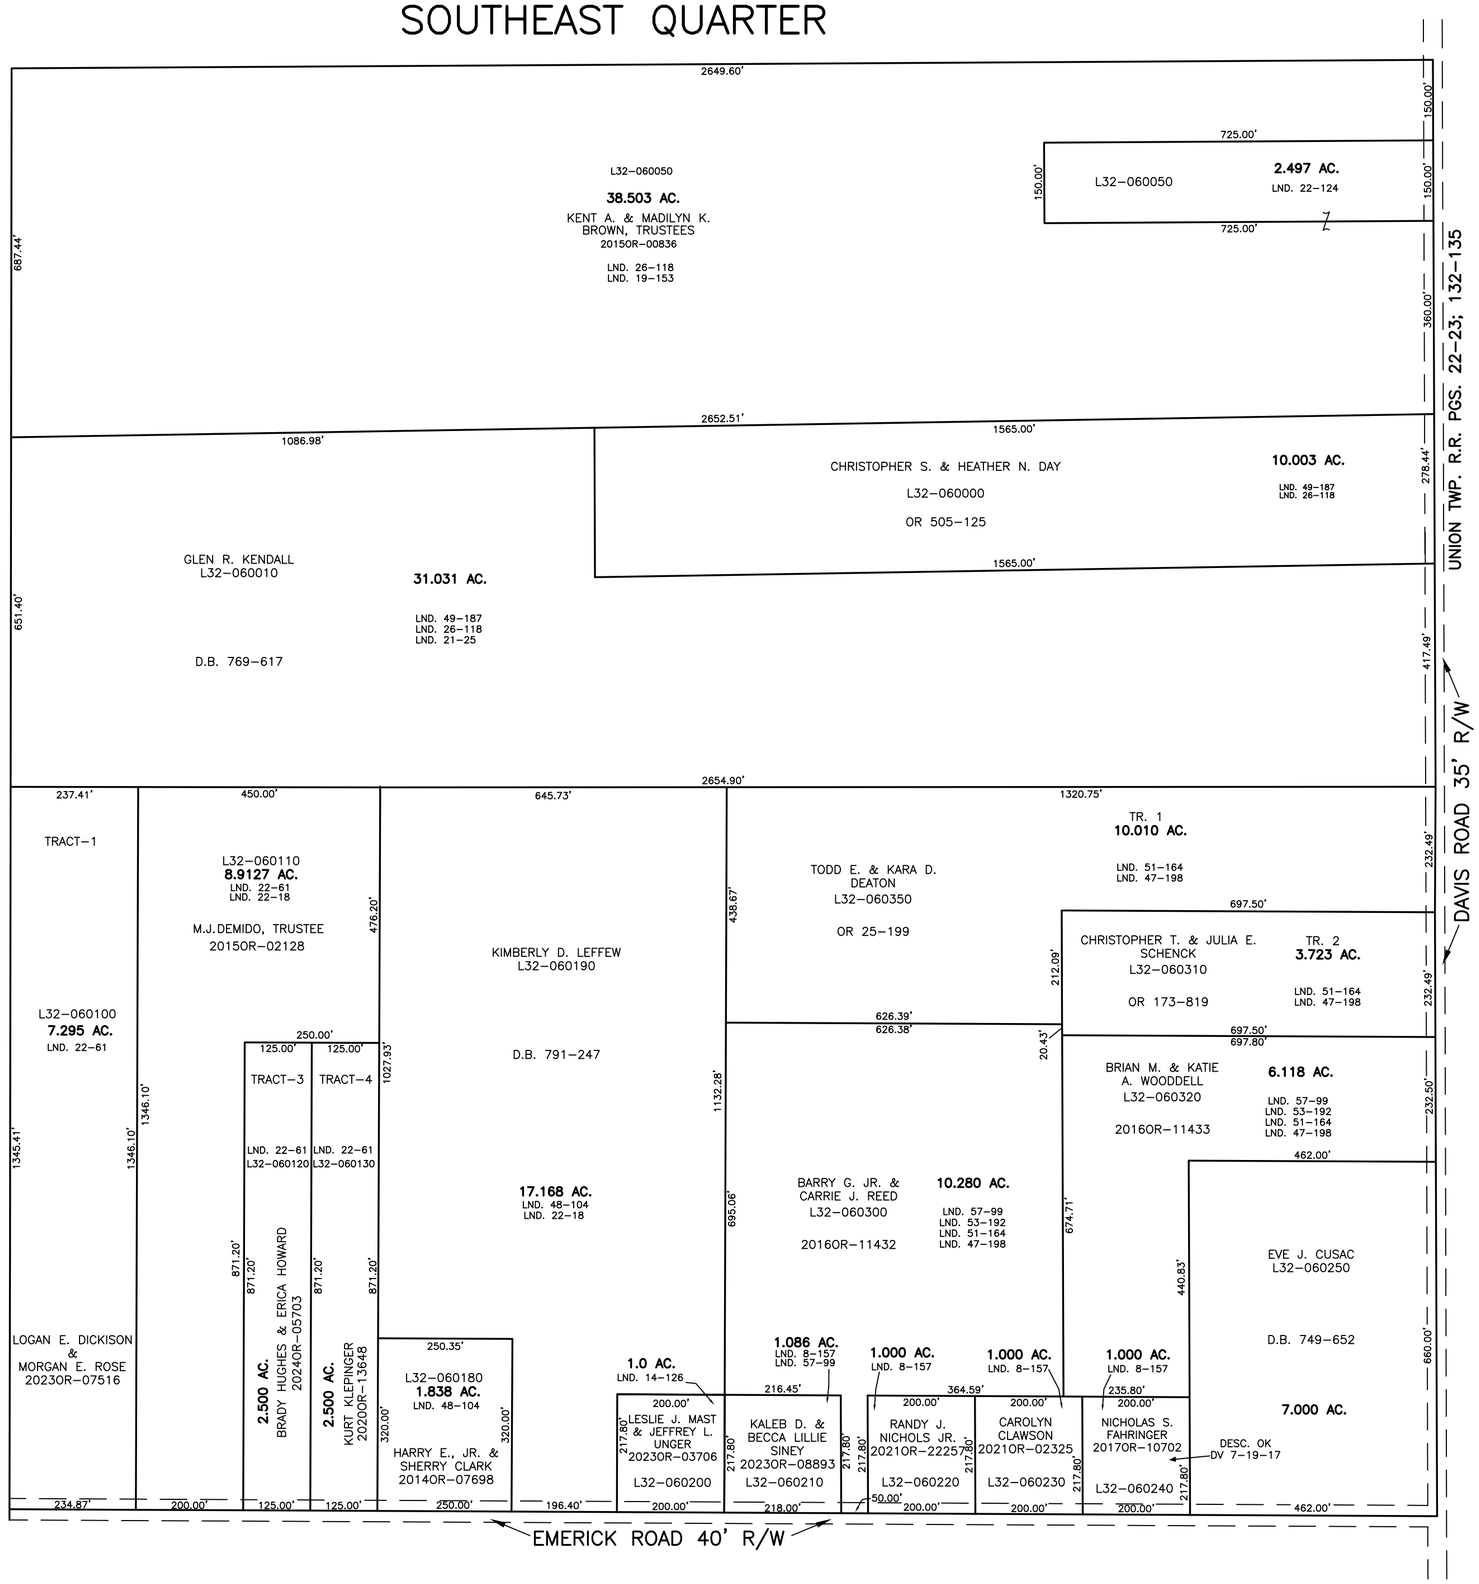

ABBREVIATION LEGEND

20140R-07759	= RECORDER'S DOCUMENT NUMBER
OR 257-619	= OFFICIAL RECORD 257 PAGE 619
D.B. 613-172	= DEED BOOK 613, PAGE 172
REC. 15-72	= RECORDER'S PLAT BOOK 15, PAGE 72
LND. 33-15	= LAND SURVEY VOLUME 33, PAGE 15
LOT 19-12	= LOT SURVEY VOLUME 19, PAGE 12
R.R. 8-29	= ROAD RECORD VOLUME 8, PAGE 29
R/W	= RIGHT OF WAY
℄	= CENTERLINE
AC.	= ACRES
TWP.	= TOWNSHIP
TR.	= TRACT
②	= LOT CREATED BY RECORDER'S PLAT

LINE LEGEND

- Blow-up Boundary
- Property Line
- Lot Split Line
- Section Line
- Centerline
- Right-of-Way Line
- Corporation Line

SURVEY INDEX

LND. 8-157 LND. 19-153 LND. 21-25 LND. 22-18 LND. 22-61 LND. 22-124 LND. 26-118 LND. 47-198 LND. 48-104 LND. 49-187	LND. 51-164 LND. 53-192 LND. 57-99	

PREPARED BY: MIAMI COUNTY ENGINEER'S MAP DEPARTMENT
PAUL P. HUELSKAMP, P.E., P.S., COUNTY ENGINEER
DATE: APRIL 2, 2014 MB

REVISED: August 14, 2024 DCASSEL