PIQUA Corporation

S.E. SECTION

PLAT No. 34
Scale 1"=50'

PARCEL NUMBER
N44-:

Rec. Bk. 2-219

NOTE: CURRENT DESCRIPTIONS FOR INLOTS 4117 AND 4118 SHOULD NOT BE APPROVED, DUE TO OVERLAP. BY D.B. 200-188 (6-3-1929), THE WESTERN 75 FEET OF INLOT 4118 HAS SENIOR RIGHTS. BY D.B. 234-331 (1-28-1942), THE EASTERN 51 FEET OF INLOT 4117 HAS SENIOR RIGHTS. THE OVERLAP IS APPROXIMATELY 6 INCHES ON THE SOUTH LINE OF INLOT 4117 AND 1 FOOT ON THE SOUTH LINE OF INLOT 4118. (D.A.S., 5-5-2006)

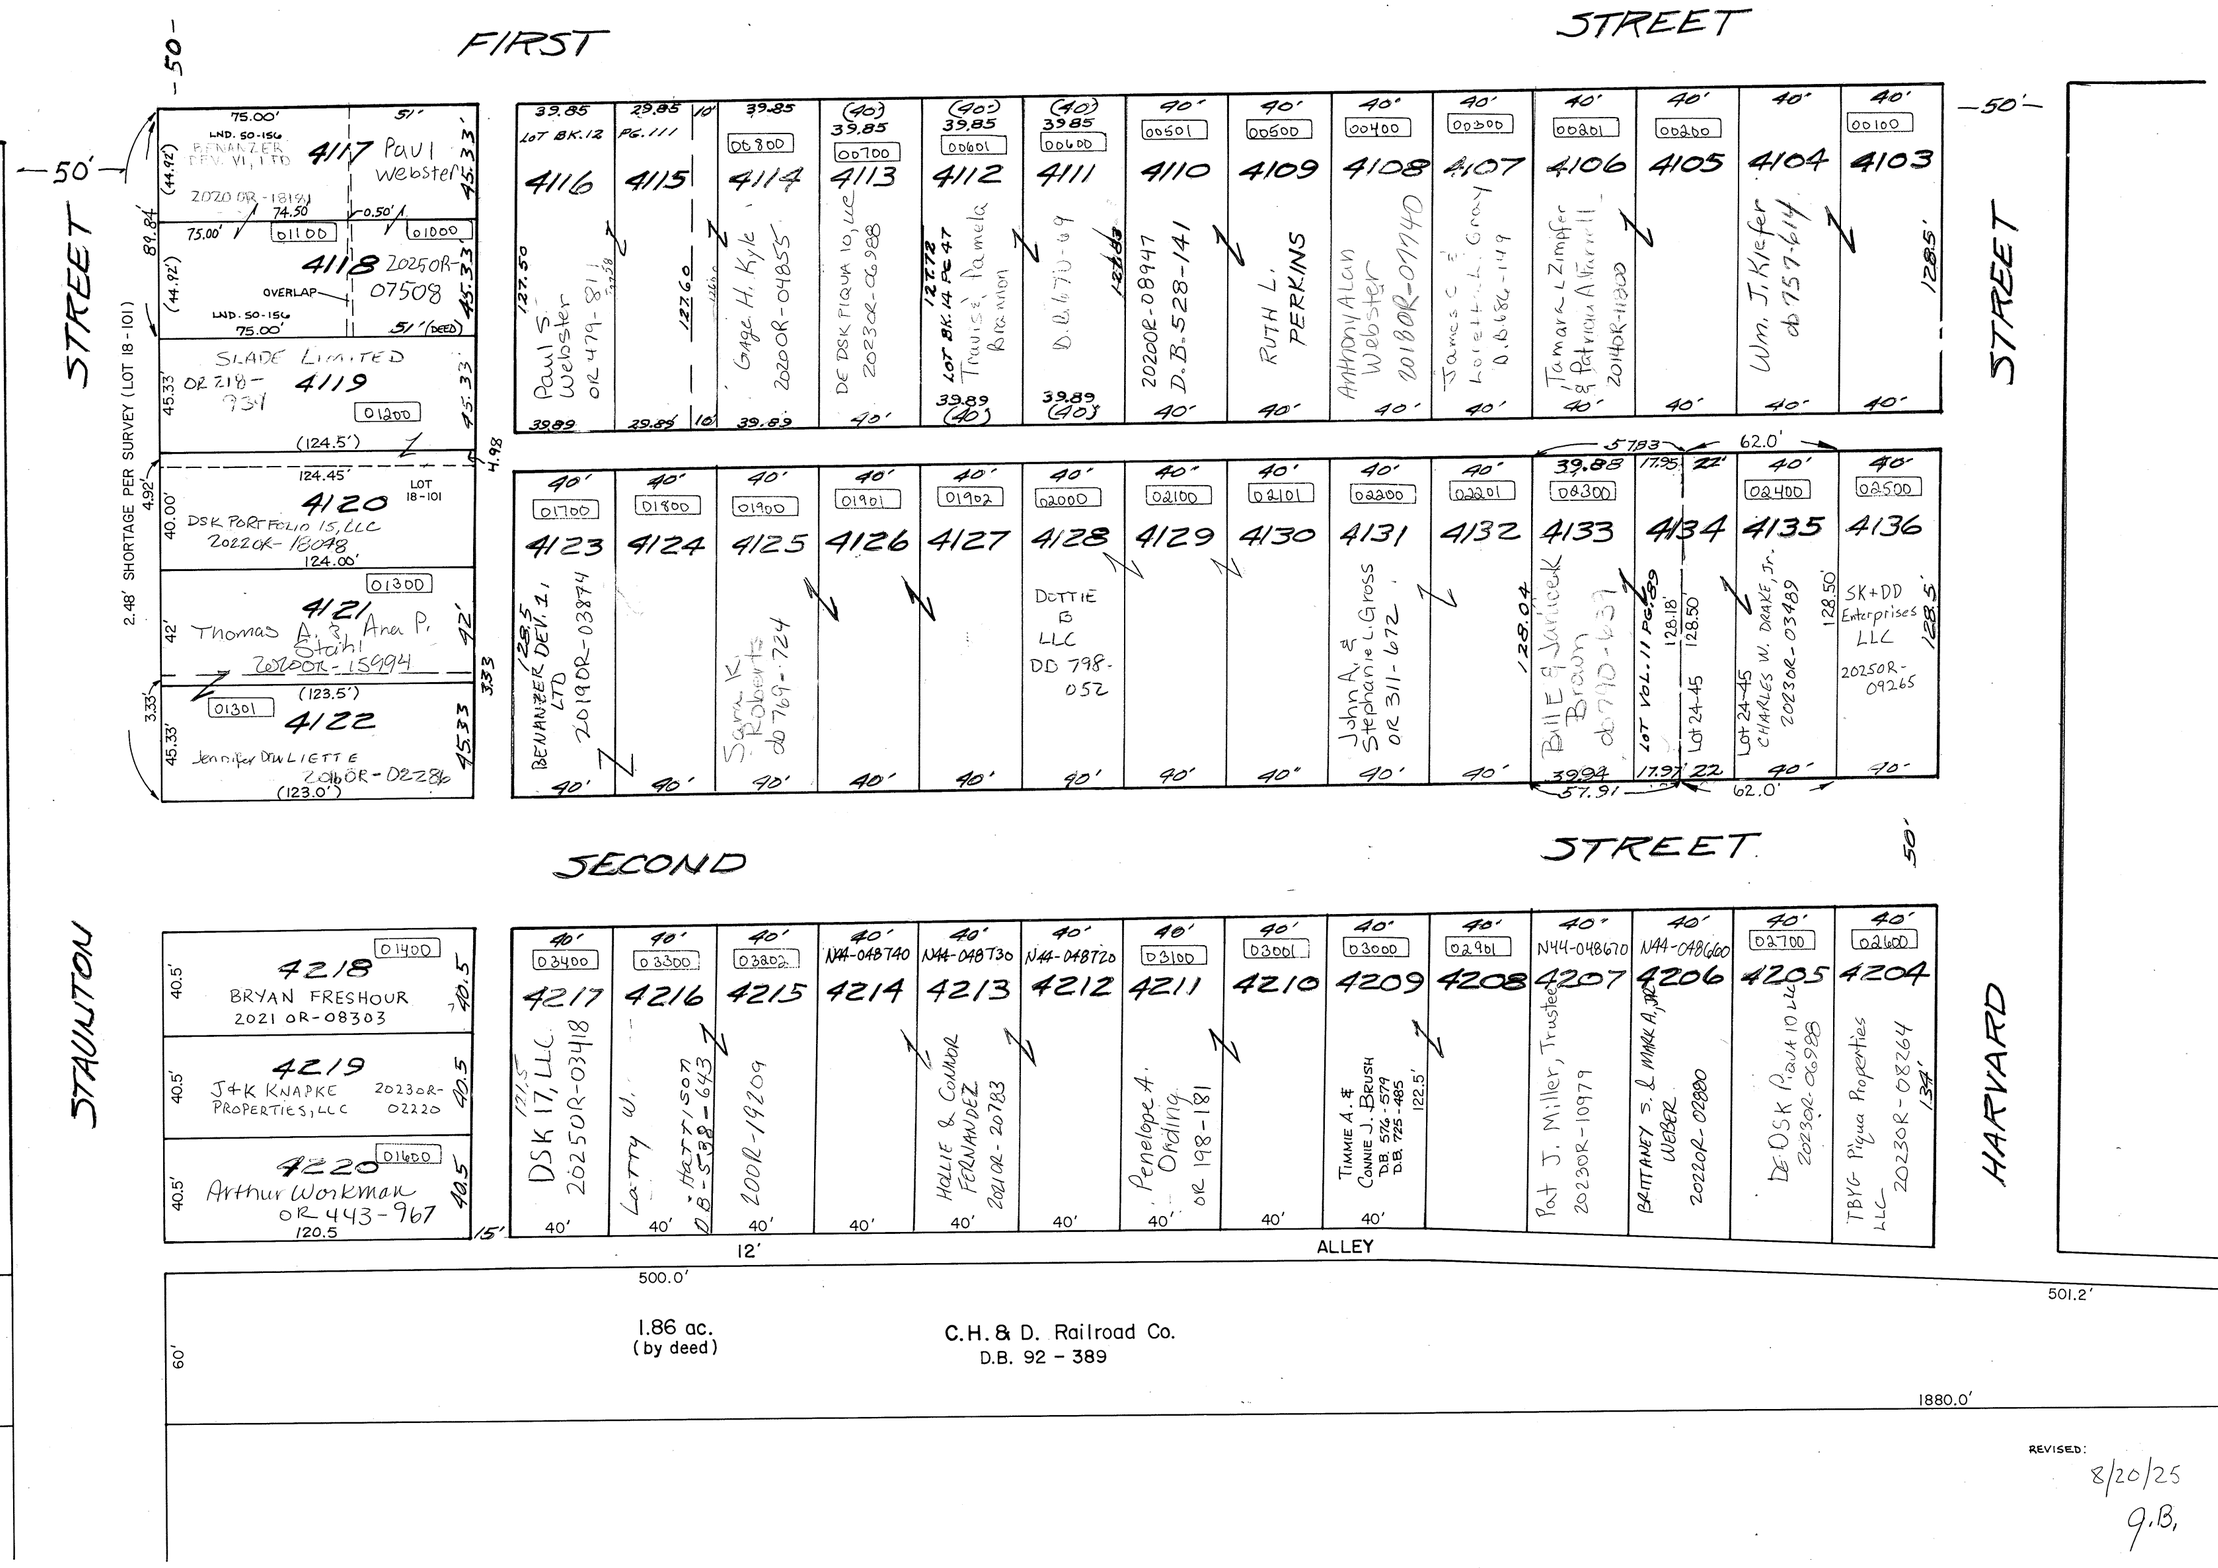

REVISED: 8/20/25 G.B.