CITY OF PIQUA

MIAMI COUNTY, OHIO SECTION 18 TOWN 6 RANGE 6 PLAT SE 73

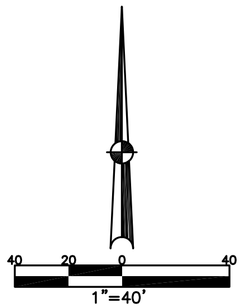

ABBREVIATION LEGEND	
20140R–07759	= RECORDER'S DOCUMENT NUMBER
D.B. 613–172	= DEED BOOK 613, PAGE 172
O.R. 125–500	= OFFICIAL RECORD VOL. 125 PAGE 500
REC. 15–72	= RECORDER'S PLAT BOOK 15, PAGE 72
LND. 33–15	= LAND SURVEY VOLUME 33, PAGE 15
LOT 19–12	= LOT SURVEY VOLUME 19, PAGE 12
R.R. 8–29	= ROAD RECORD VOLUME 8, PAGE 29
R/W	= RIGHT OF WAY
℄	= CENTERLINE
AC.	= ACRES
TWP.	= TOWNSHIP
TR.	= TRACT
②	= LOT CREATED BY RECORDER'S PLAT

SURVEY INDEX		
LOT 11 – 175 LOT 17 – 103 LOT 24 – 56		D.B. 15 – 488 REC. 2 – 184 REC. 3 – 37 REC. 21 – 2 REC. 24 – 24 REC. 25 – 71 RSMD 167

OUTLOTS 3, 4, 5, & 6
GEORGE WOOD'S SOUTHWEST ADD.
D.B. 15 – 488

LOTS 3885 THRU 3906
C.C. AMERINE'S SUBDIVISION OF
PT. OL 3 & 6
REC. 2 – 184

LOTS 4509 THRU 4519
ASSESSOR'S PLAT OF 1910
SUB. OF PT. OL 3
REC. 3 – 37

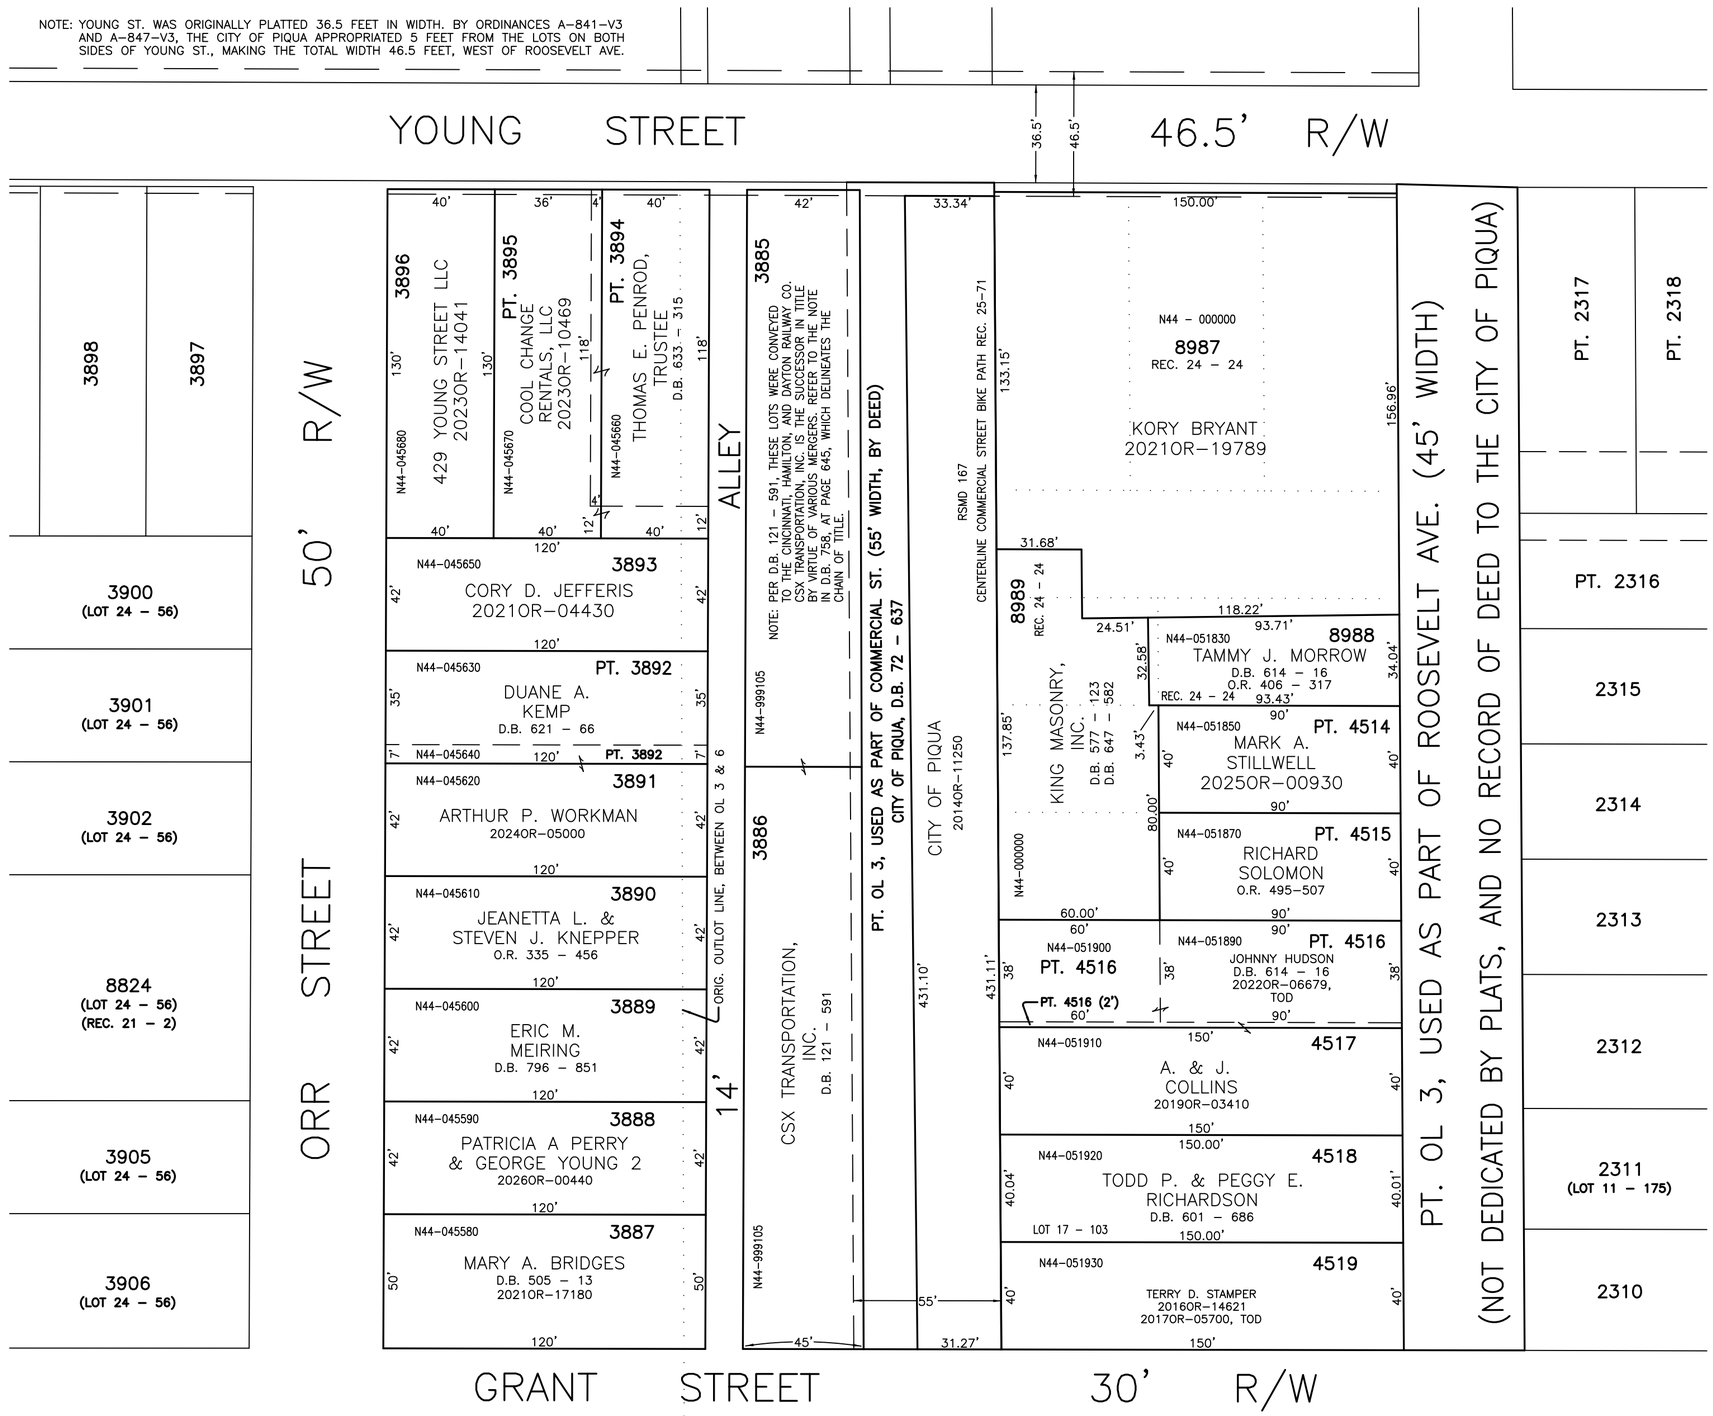

PREPARED BY: MIAMI COUNTY ENGINEER'S MAP DEPARTMENT
PAUL P. HUELSKAMP, P.E., P.S., COUNTY ENGINEER
DATE: JUNE 24, 2013
REVISED: January 14, 2026 JBOGART