SECTION 19
TOWN 6
RANGE 6

CITY OF PIQUA
MIAMI COUNTY, OHIO

PARCEL ID NUMBER
N44-_____

PLAT SE 114

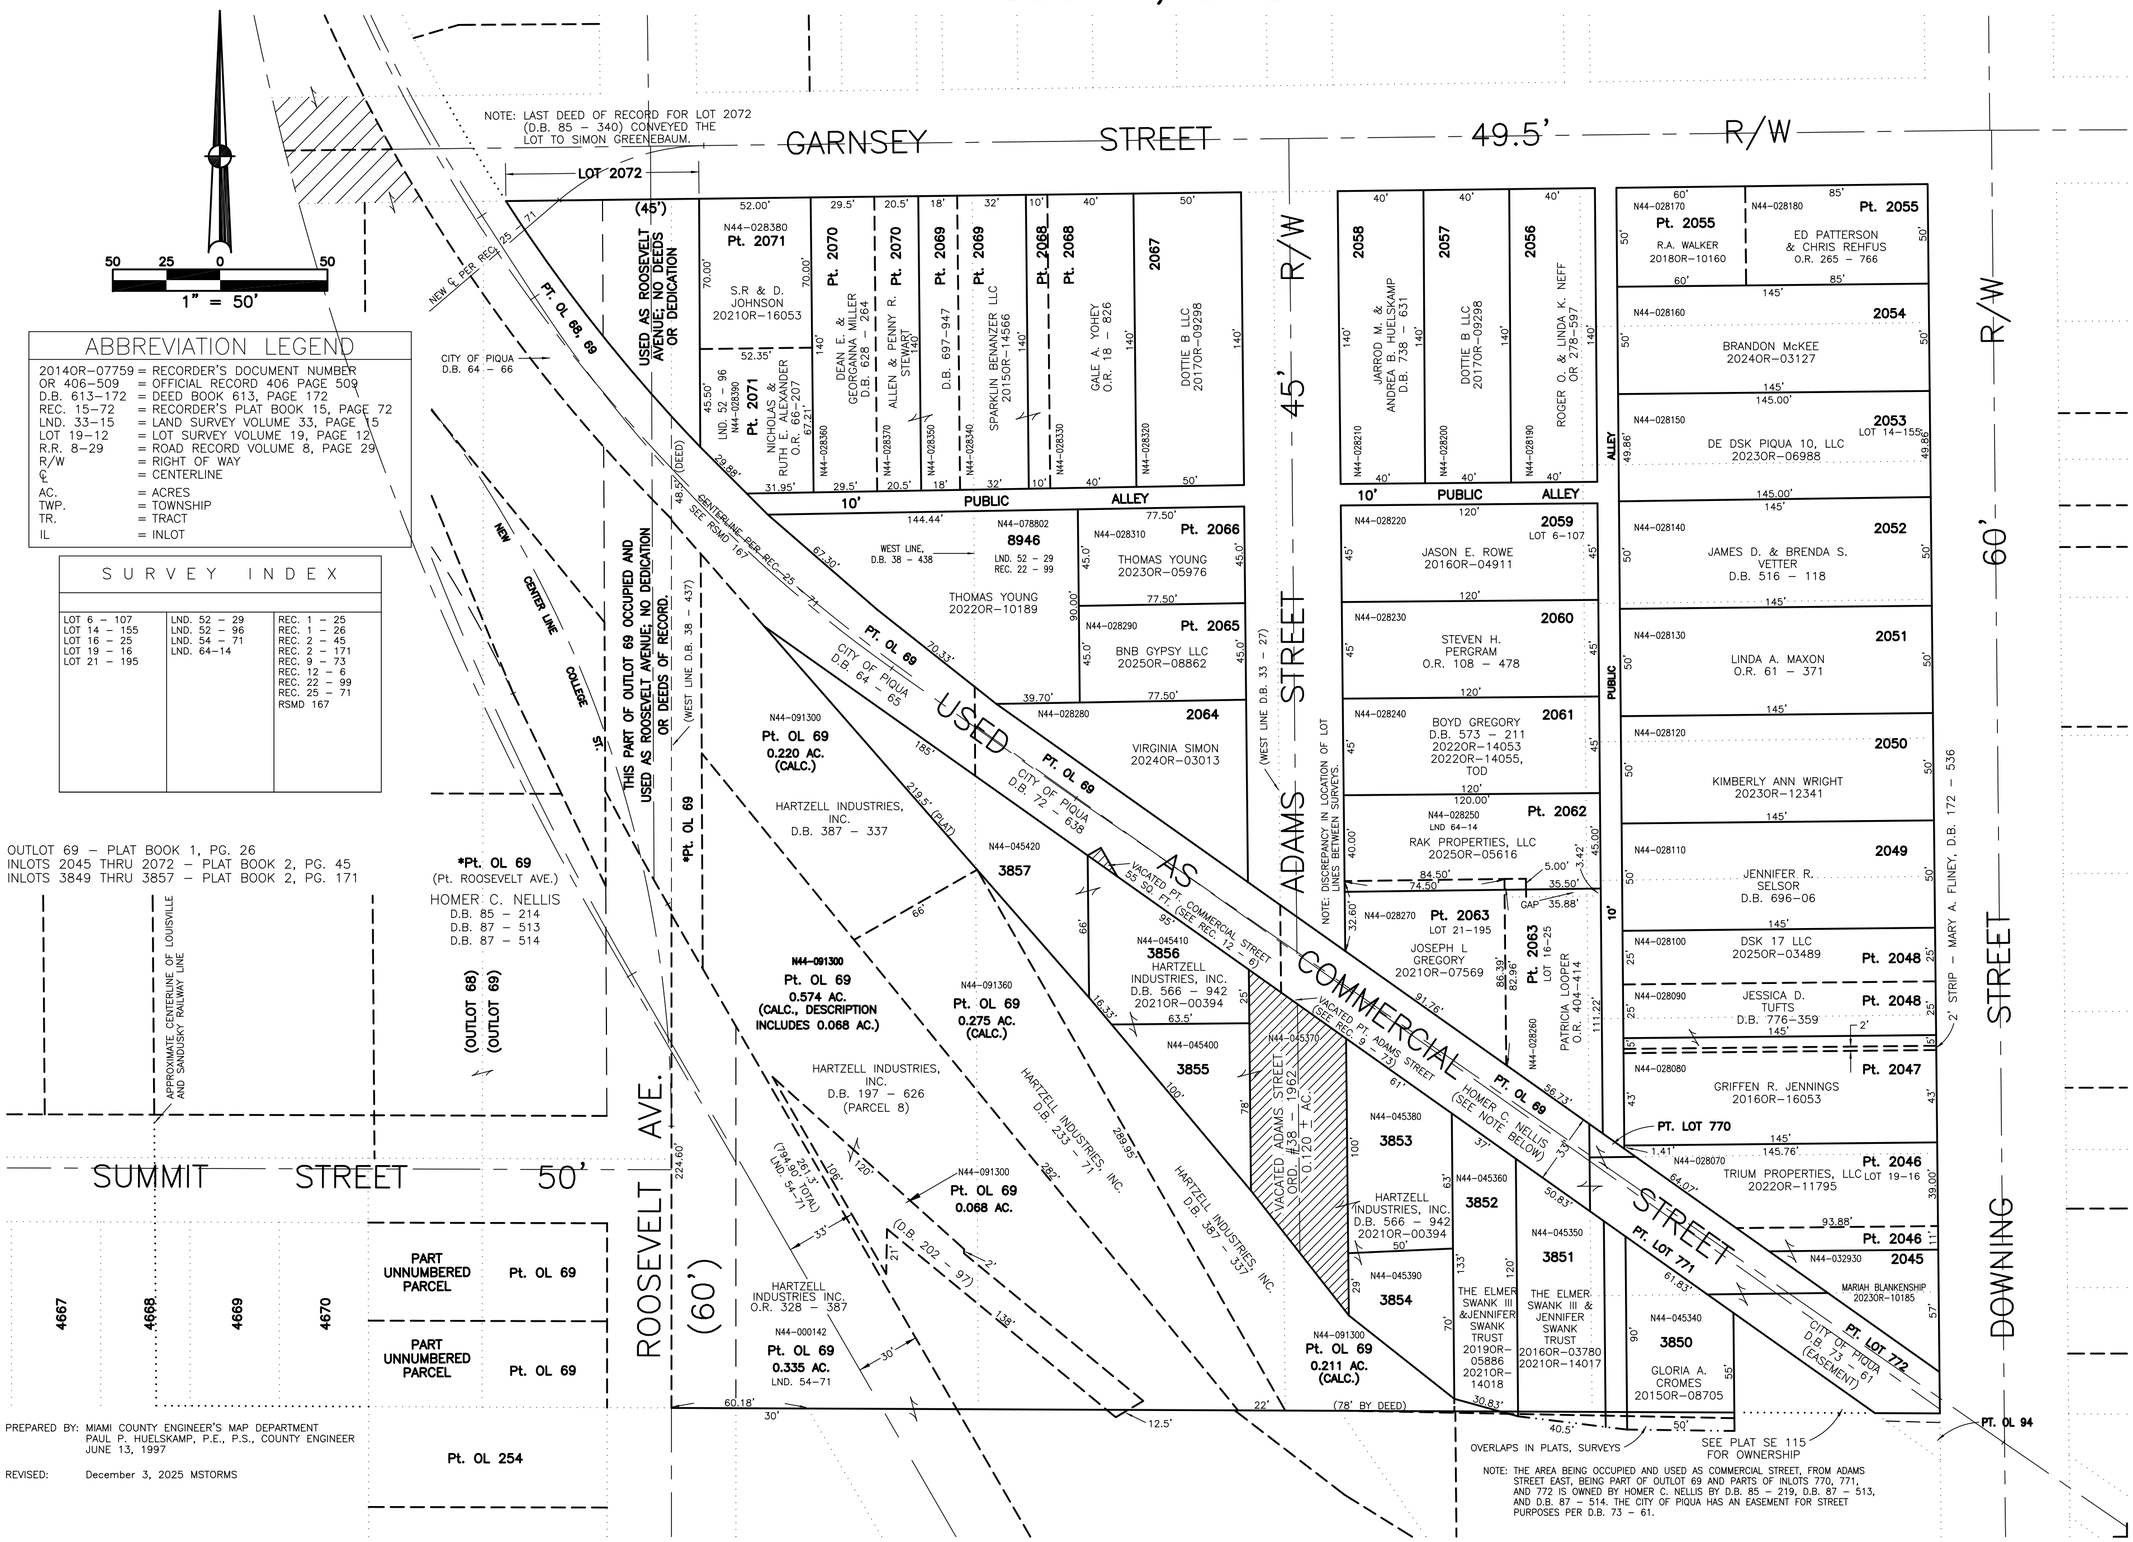

ABBREVIATION LEGEND

2014OR–07759	= RECORDER'S DOCUMENT NUMBER
OR 406–509	= OFFICIAL RECORD 406 PAGE 509
D.B. 613–172	= DEED BOOK 613, PAGE 172
REC. 15–72	= RECORDER'S PLAT BOOK 15, PAGE 72
LND. 33–15	= LAND SURVEY VOLUME 33, PAGE 15
LOT 19–12	= LOT SURVEY VOLUME 19, PAGE 12
R.R. 8–29	= ROAD RECORD VOLUME 8, PAGE 29
R/W	= RIGHT OF WAY
℄	= CENTERLINE
AC.	= ACRES
TWP.	= TOWNSHIP
TR.	= TRACT
IL	= INLOT

SURVEY INDEX

LOT 6 – 107	LND. 52 – 29	REC. 1 – 25
LOT 14 – 155	LND. 52 – 96	REC. 1 – 26
LOT 16 – 25	LND. 54 – 71	REC. 2 – 45
LOT 19 – 16	LND. 64-14	REC. 2 – 171
LOT 21 – 195		REC. 9 – 73
		REC. 12 – 6
		REC. 22 – 99
		REC. 25 – 71
		RSMD 167

OUTLOT 69 – PLAT BOOK 1, PG. 26
INLOTS 2045 THRU 2072 – PLAT BOOK 2, PG. 45
INLOTS 3849 THRU 3857 – PLAT BOOK 2, PG. 171

PREPARED BY: MIAMI COUNTY ENGINEER'S MAP DEPARTMENT
PAUL P. HUELSKAMP, P.E., P.S., COUNTY ENGINEER
JUNE 13, 1997

REVISED: December 3, 2025 MSTORMS