CITY OF PIQUA

MIAMI COUNTY, OHIO — SECTION 19 TOWN 6 RANGE 6 — PLAT SE 115

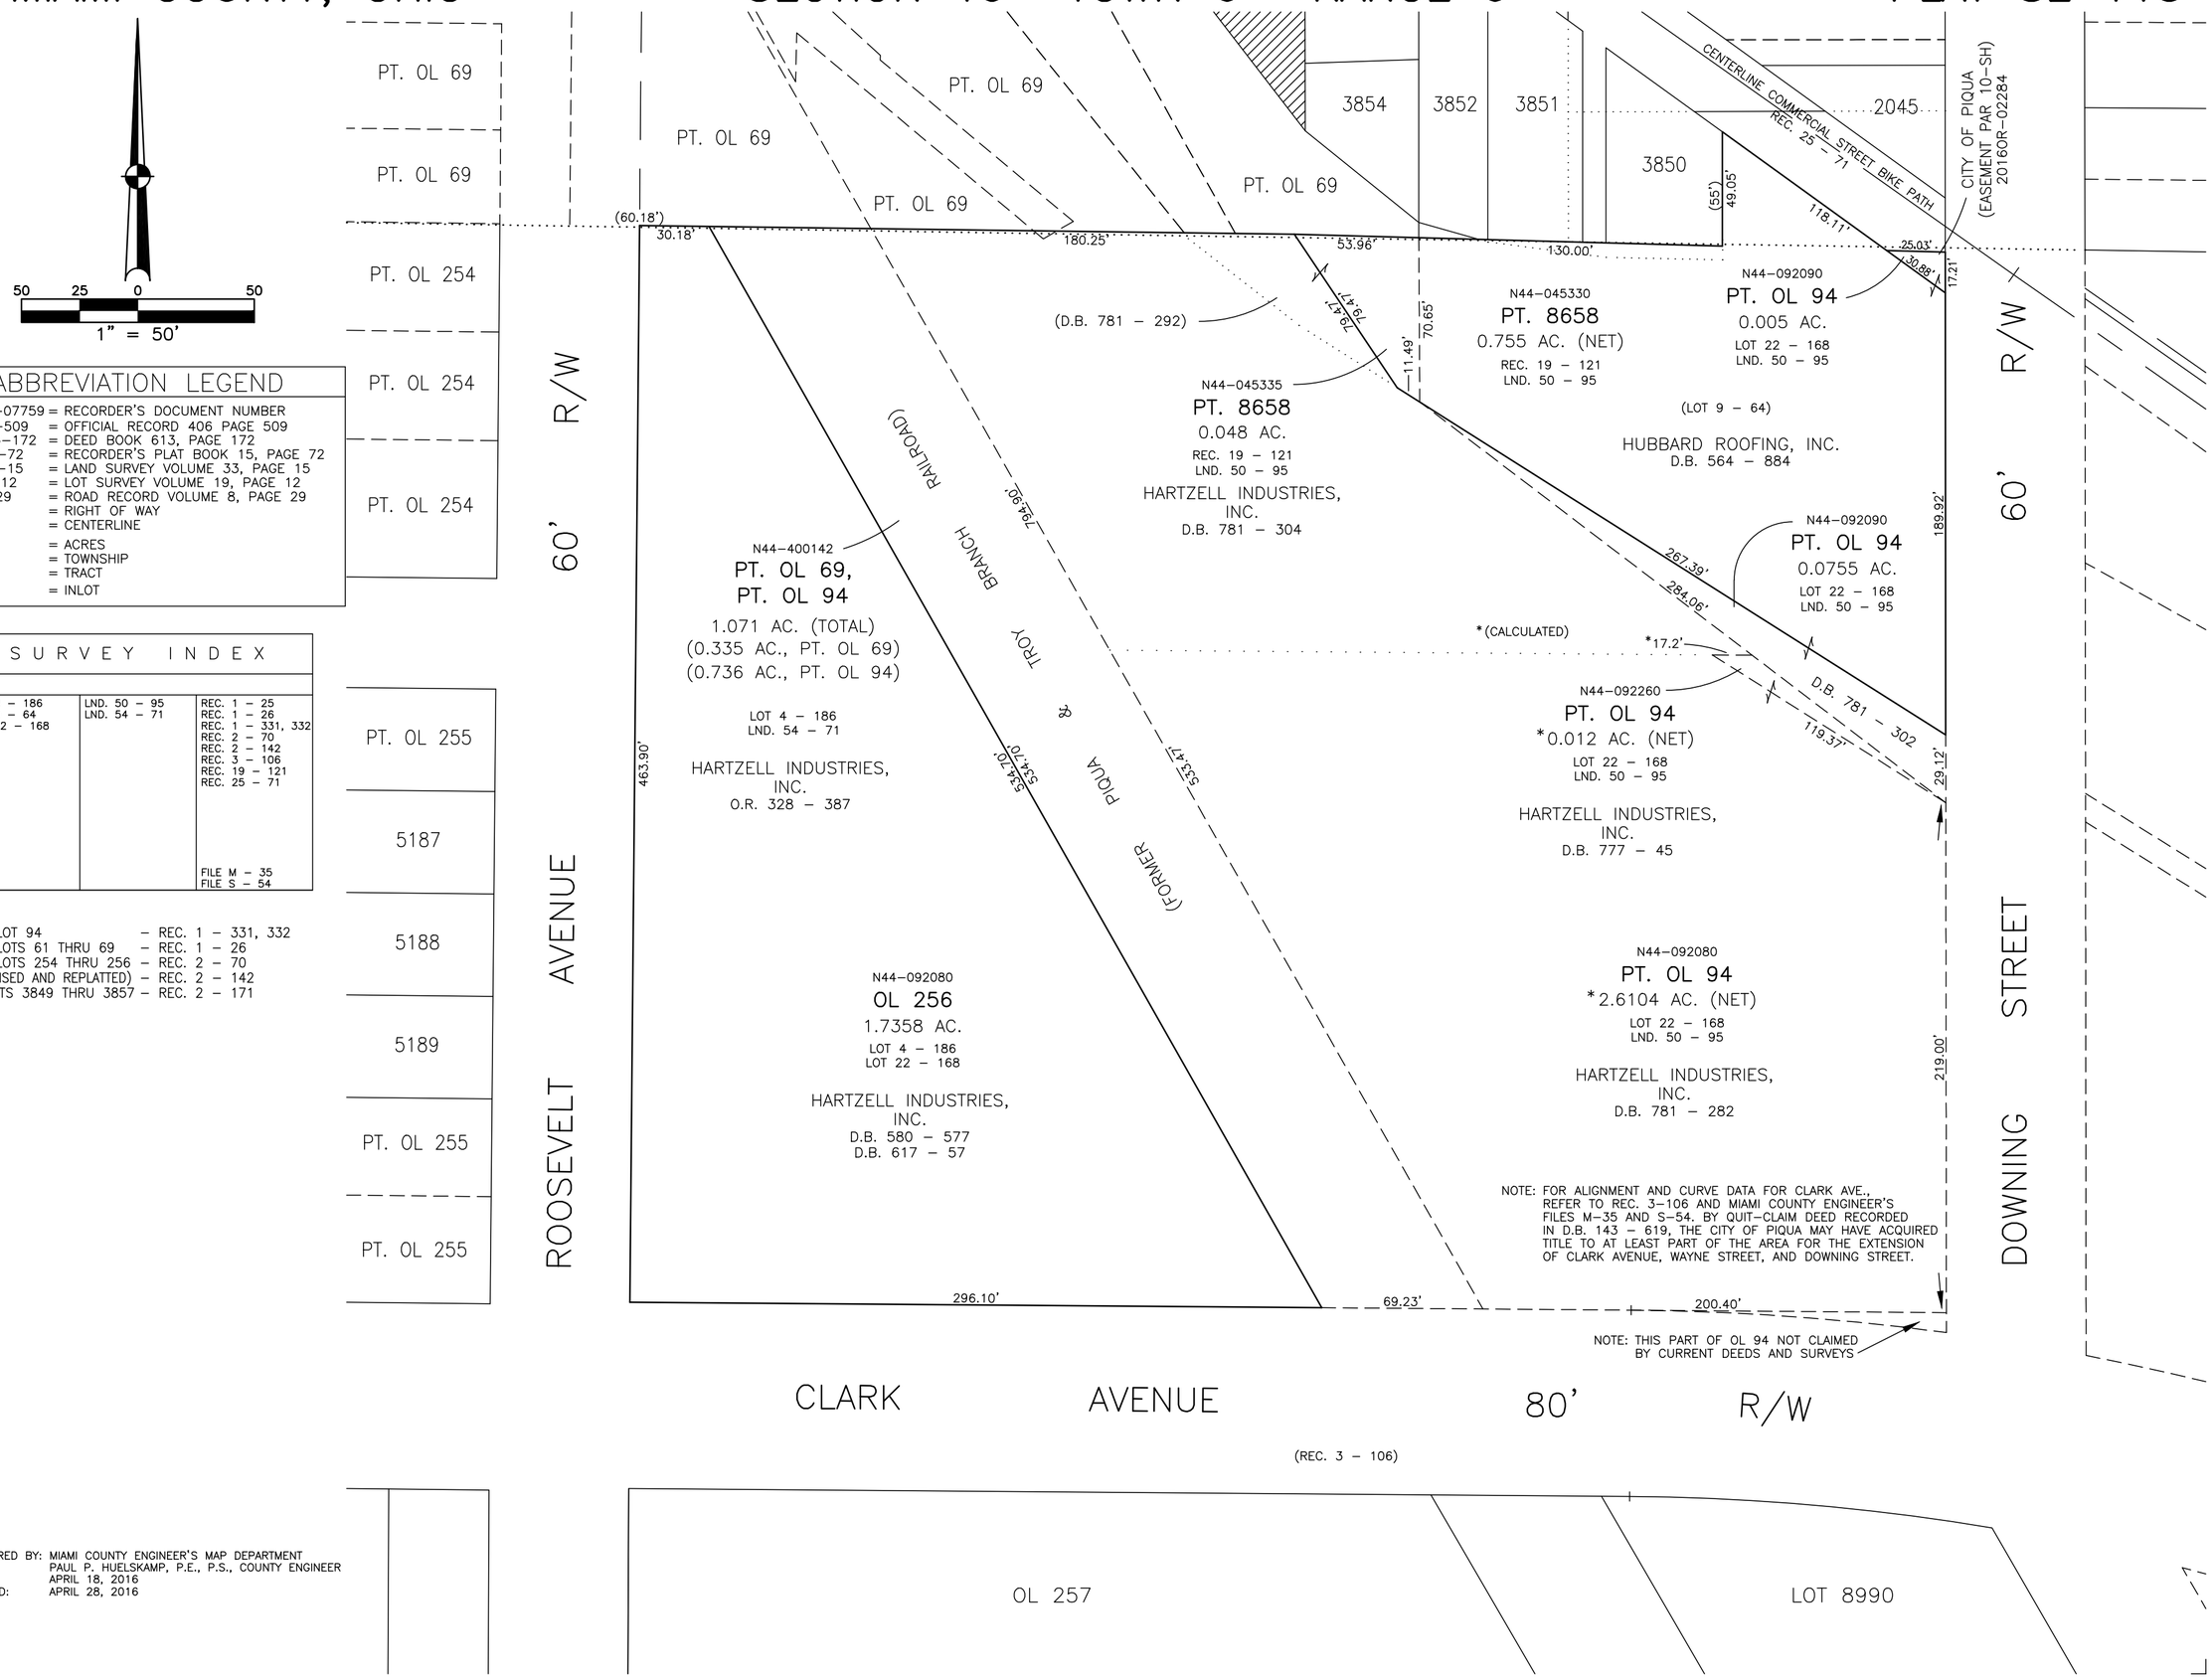

ABBREVIATION LEGEND

20140R–07759	= RECORDER'S DOCUMENT NUMBER
OR 406–509	= OFFICIAL RECORD 406 PAGE 509
D.B. 613–172	= DEED BOOK 613, PAGE 172
REC. 15–72	= RECORDER'S PLAT BOOK 15, PAGE 72
LND. 33–15	= LAND SURVEY VOLUME 33, PAGE 15
LOT 19–12	= LOT SURVEY VOLUME 19, PAGE 12
R.R. 8–29	= ROAD RECORD VOLUME 8, PAGE 29
R/W	= RIGHT OF WAY
℄	= CENTERLINE
AC.	= ACRES
TWP.	= TOWNSHIP
TR.	= TRACT
IL	= INLOT

SURVEY INDEX

LOT 4 – 186 LOT 9 – 64 LOT 22 – 168	LND. 50 – 95 LND. 54 – 71	REC. 1 – 25 REC. 1 – 26 REC. 1 – 331, 332 REC. 2 – 70 REC. 2 – 142 REC. 3 – 106 REC. 19 – 121 REC. 25 – 71 FILE M – 35 FILE S – 54

OUTLOT 94 – REC. 1 – 331, 332
OUTLOTS 61 THRU 69 – REC. 1 – 26
OUTLOTS 254 THRU 256 – REC. 2 – 70
(REVISED AND REPLATTED) – REC. 2 – 142
INLOTS 3849 THRU 3857 – REC. 2 – 171

PREPARED BY: MIAMI COUNTY ENGINEER'S MAP DEPARTMENT
PAUL P. HUELSKAMP, P.E., P.S., COUNTY ENGINEER
DATE: APRIL 18, 2016
REVISED: APRIL 28, 2016