SPRING CREEK TOWNSHIP

MIAMI COUNTY, OHIO — SECTION 14 TOWN 1 RANGE 12 — PLAT 12

SMDA NUMBER
J27–SC012_–_____

400 200 0 400
1"=400'

ABBREVIATION LEGEND

2014OR–07759	= RECORDER'S DOCUMENT NUMBER
OR 183–305	= OFFICIAL RECORD 183 PAGE 305
D.B. 613–172	= DEED BOOK 613, PAGE 172
REC. 15–72	= RECORDER'S PLAT BOOK 15, PAGE 72
LND. 33–15	= LAND SURVEY VOLUME 33, PAGE 15
LOT 19–12	= LOT SURVEY VOLUME 19, PAGE 12
R.R. 8–29	= ROAD RECORD VOLUME 8, PAGE 29
R/W	= RIGHT OF WAY
℄	= CENTERLINE
AC.	= ACRES
TWP.	= TOWNSHIP
TR.	= TRACT
②	= LOT CREATED BY RECORDER'S PLAT

S U R V E Y I N D E X

NORTHEAST QUARTER

LND. 5 – 42
LND. 22 – 102
LND. 30 – 185
LND. 37 – 42

SOUTHEAST QUARTER

LND. 4 – 177
LND. 4 – 415
LND. 5 – 42
LND. 22 – 95
LND. 22 – 102
LND. 26 – 170
LND. 30 – 185
LND. 47 – 149

SOUTHWEST QUARTER

LND. 11 – 17
LND. 20 – 63
LND. 26 – 170
LND. 30 – 185
(LND. 52–61)
LND. 53 – 55
LND. 54 – 38

REC. 15 – 113

NORTHWEST QUARTER

LND. 3 – 216
LND. 10 – 177
LND. 11 – 52
LND. 14 – 149
LND. 20 – 189
LND. 21 – 115
LND. 22 – 132
LND. 26 – 131
LND. 30 – 185
LND. 32 – 95

REC. 15 – 113

PREPARED BY: MIAMI COUNTY ENGINEER'S MAP DEPARTMENT
PAUL P. HUELSKAMP, P.E. P.S., COUNTY ENGINEER
DATE: SEPTEMBER, 1993
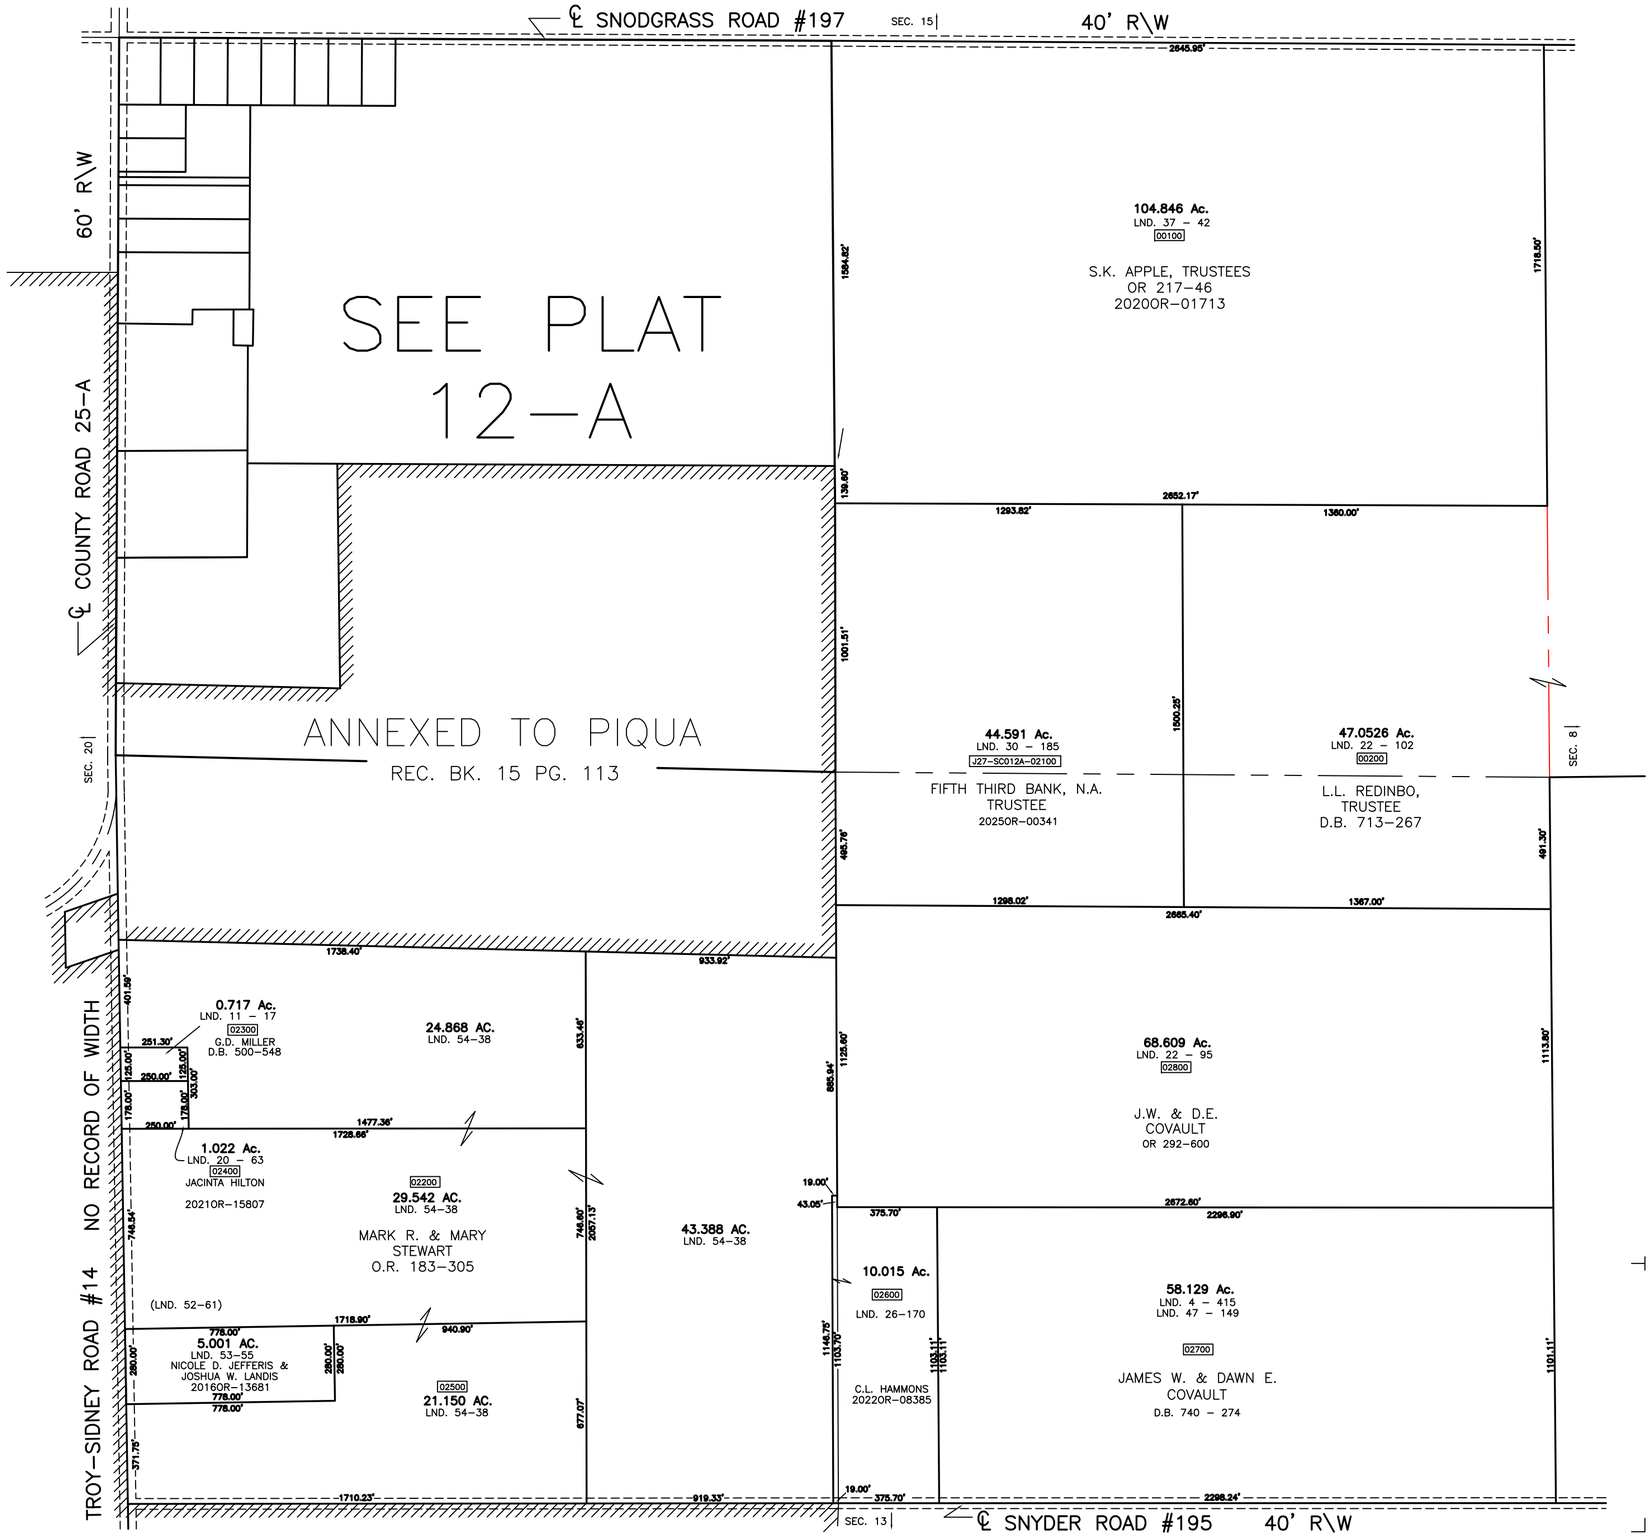
REVISED: JANUARY 15, 2025 JB