SPRING CREEK TWP.
MIAMI COUNTY, OHIO

SECTION 17 TOWN 1 RANGE 11

PLAT 14

PARCEL NUMBER
J27-_____
J28-_____

400 200 0 400
1"=400'

ABBREVIATION LEGEND

20140R-07759	= RECORDER'S DOCUMENT NUMBER
OR 406-509	= OFFICAL RECORD 406, PAGE 509
D.B. 613-172	= DEED BOOK 613, PAGE 172
REC. 15-72	= RECORDER'S PLAT BOOK 15, PAGE 72
LND. 33-15	= LAND SURVEY VOLUME 33, PAGE 15
LOT 19-12	= LOT SURVEY VOLUME 19, PAGE 12
R.R. 8-29	= ROAD RECORD VOLUME 8, PAGE 29
R/W	= RIGHT OF WAY
℄	= CENTERLINE
AC.	= ACRES
TWP.	= TOWNSHIP
TR.	= TRACT
②	= LOT CREATED BY RECORDER'S PLAT

SURVEY INDEX

NORTHWEST QUARTER

LND. 3-101	REC. 21-32	RD. REC. 9-5
LND. 10-146		
LND. 11-43		
LND. 19-70		
LND. 35-161		
REC. 7-30		
REC. 7-62		
REC. 7-104		
SEE PLAT 14-A		

NORTHEAST QUARTER

LND. 10-176
LND. 20-135
LND. 36-18
LND. 55-195

SOUTHWEST QUARTER

LND. 11-175
LND. 28-22
LND. 28-149
LND. 38-196
LND. 30-173
LND. 38-175
LND. 42-63
LND. 45-199
LND. 46-24
LND. 51-34

SOUTHEAST QUARTER

LND. 10-10
LND. 15-196
LND. 19-13
LND. 39-12
LND. 56-81

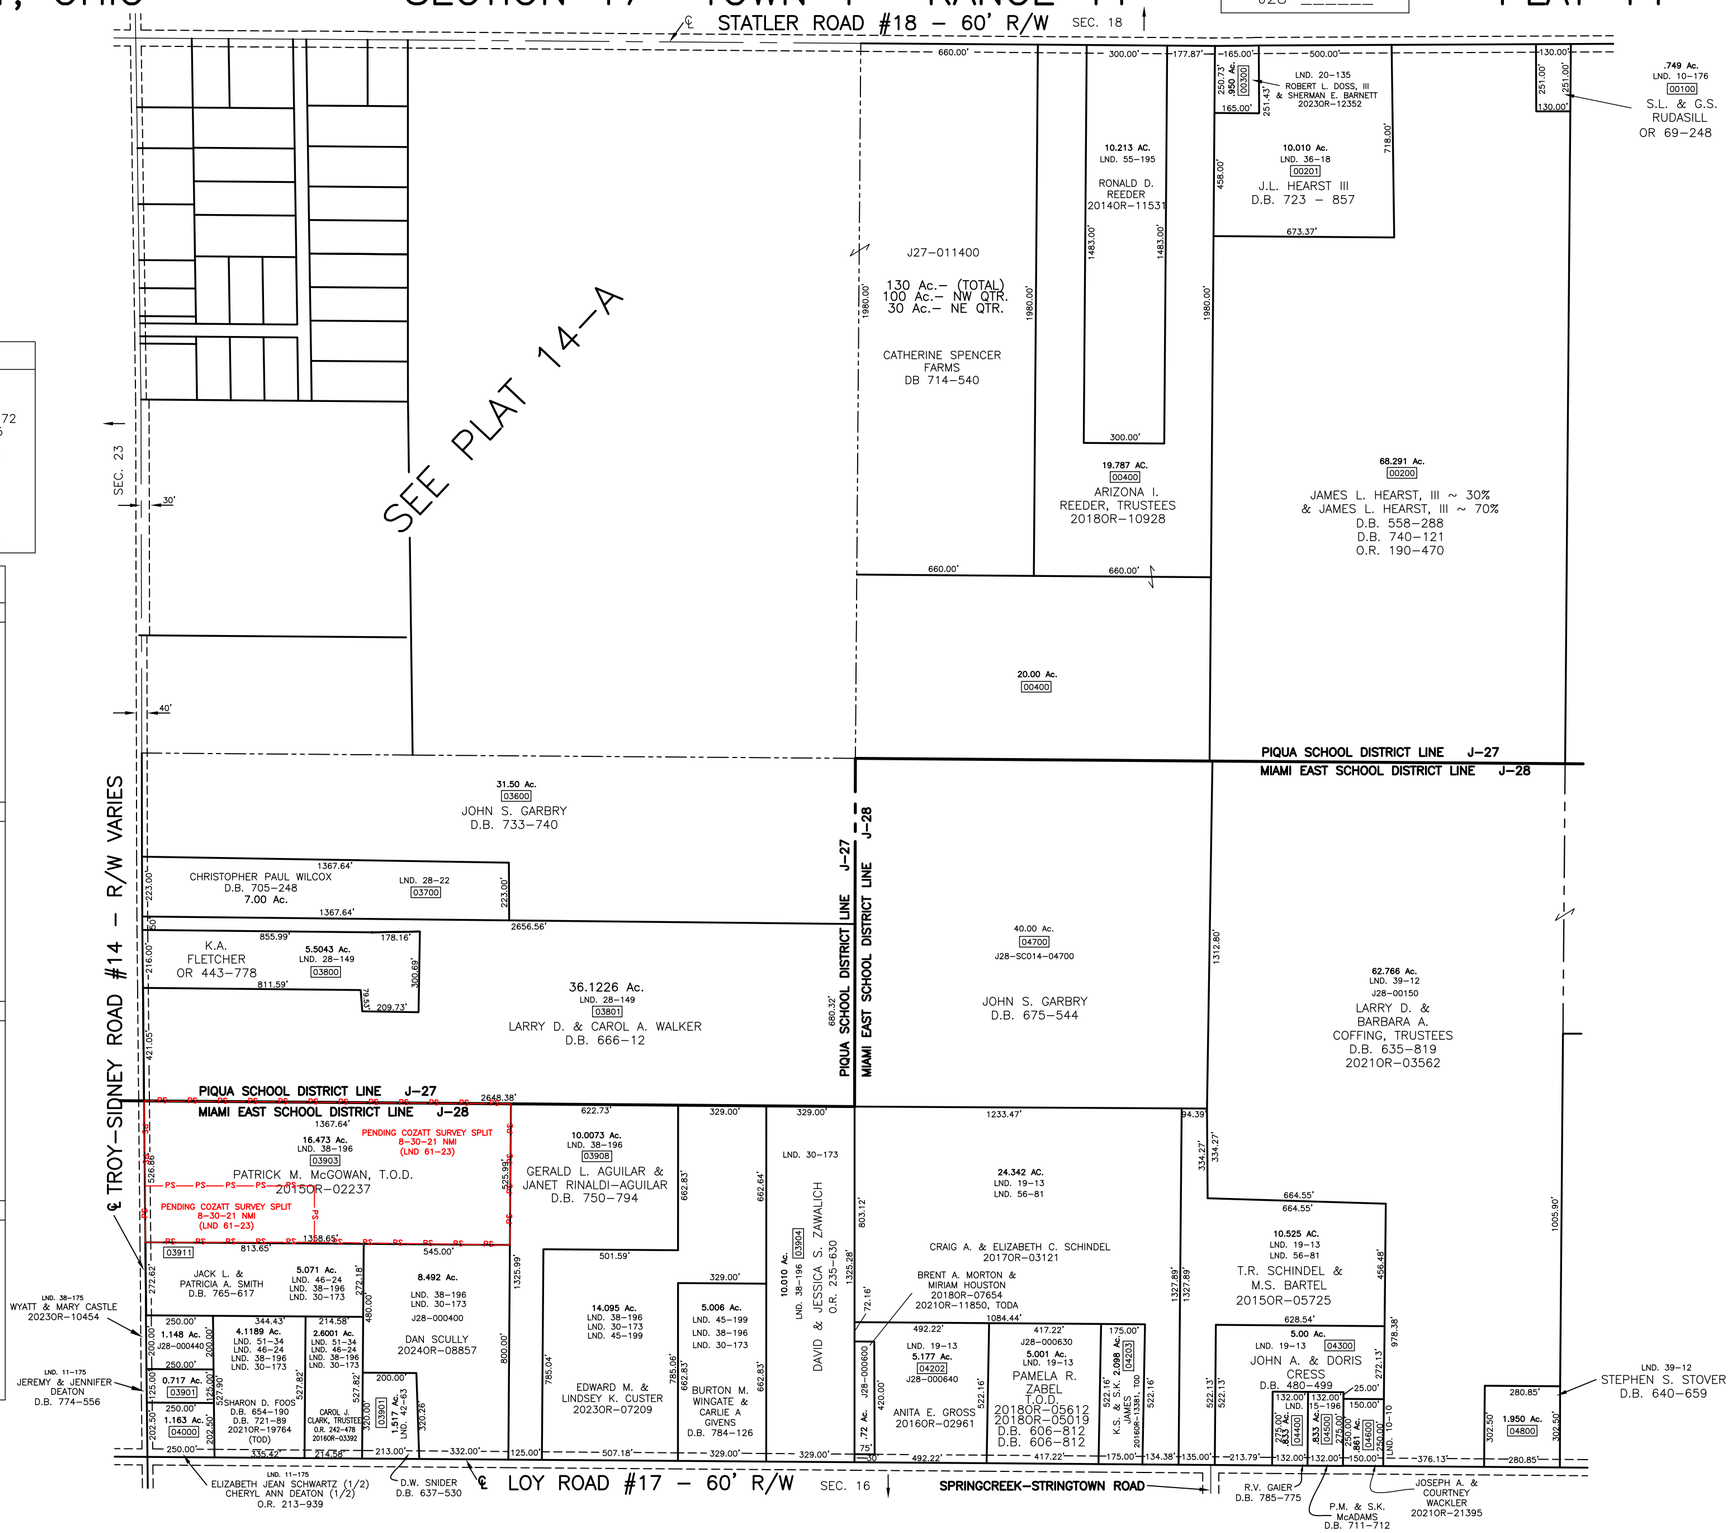

PREPARED BY: MIAMI COUNTY ENGINEER'S MAP DEPARTMENT
PAUL P. HUELSKAMP, COUNTY ENGINEER

DATE: AUGUST 1993

REVISED: December 19, 2025 MSTORMS