SPRING CREEK TWP.
MIAMI COUNTY, OHIO

NORTHWEST QUARTER
SECTION 17 TOWN 1 RANGE 11

PARCEL NUMBER
J27-_____

PLAT 14-A

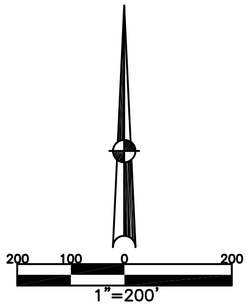

WEYMER SUBDIVISION NO. 3
REC. 7-62
LOTS 11-12

WEYMER SUBDIVION NO. 4
REC. 7-104
LOTS 13-22

ABBREVIATION LEGEND

2014OR-07759	= RECORDER'S DOCUMENT NUMBER
OR 28-471	= OFFICAL RECORD 28 PAGE 471
D.B. 613-172	= DEED BOOK 613, PAGE 172
REC. 15-72	= RECORDER'S PLAT BOOK 15, PAGE 72
LND. 33-15	= LAND SURVEY VOLUME 33, PAGE 15
LOT 19-12	= LOT SURVEY VOLUME 19, PAGE 12
R.R. 8-29	= ROAD RECORD VOLUME 8, PAGE 29
R/W	= RIGHT OF WAY
℄	= CENTERLINE
AC.	= ACRES
TWP.	= TOWNSHIP
TR.	= TRACT
②	= LOT CREATED BY RECORDER'S PLAT

SURVEY INDEX

NORTHWEST QUARTER

REC. 6-96	LND. 3-101	R.R. 9-5
REC. 7-30	LND. 9-70	
REC. 7-62	LND. 10-146	
REC. 7-104	LND. 11-43	
REC. 21-32	LND. 35-161	
	LND. 48-80	

WEYMER SUBDIVISION NO. 1
REC. 6-96
LOTS 1-3

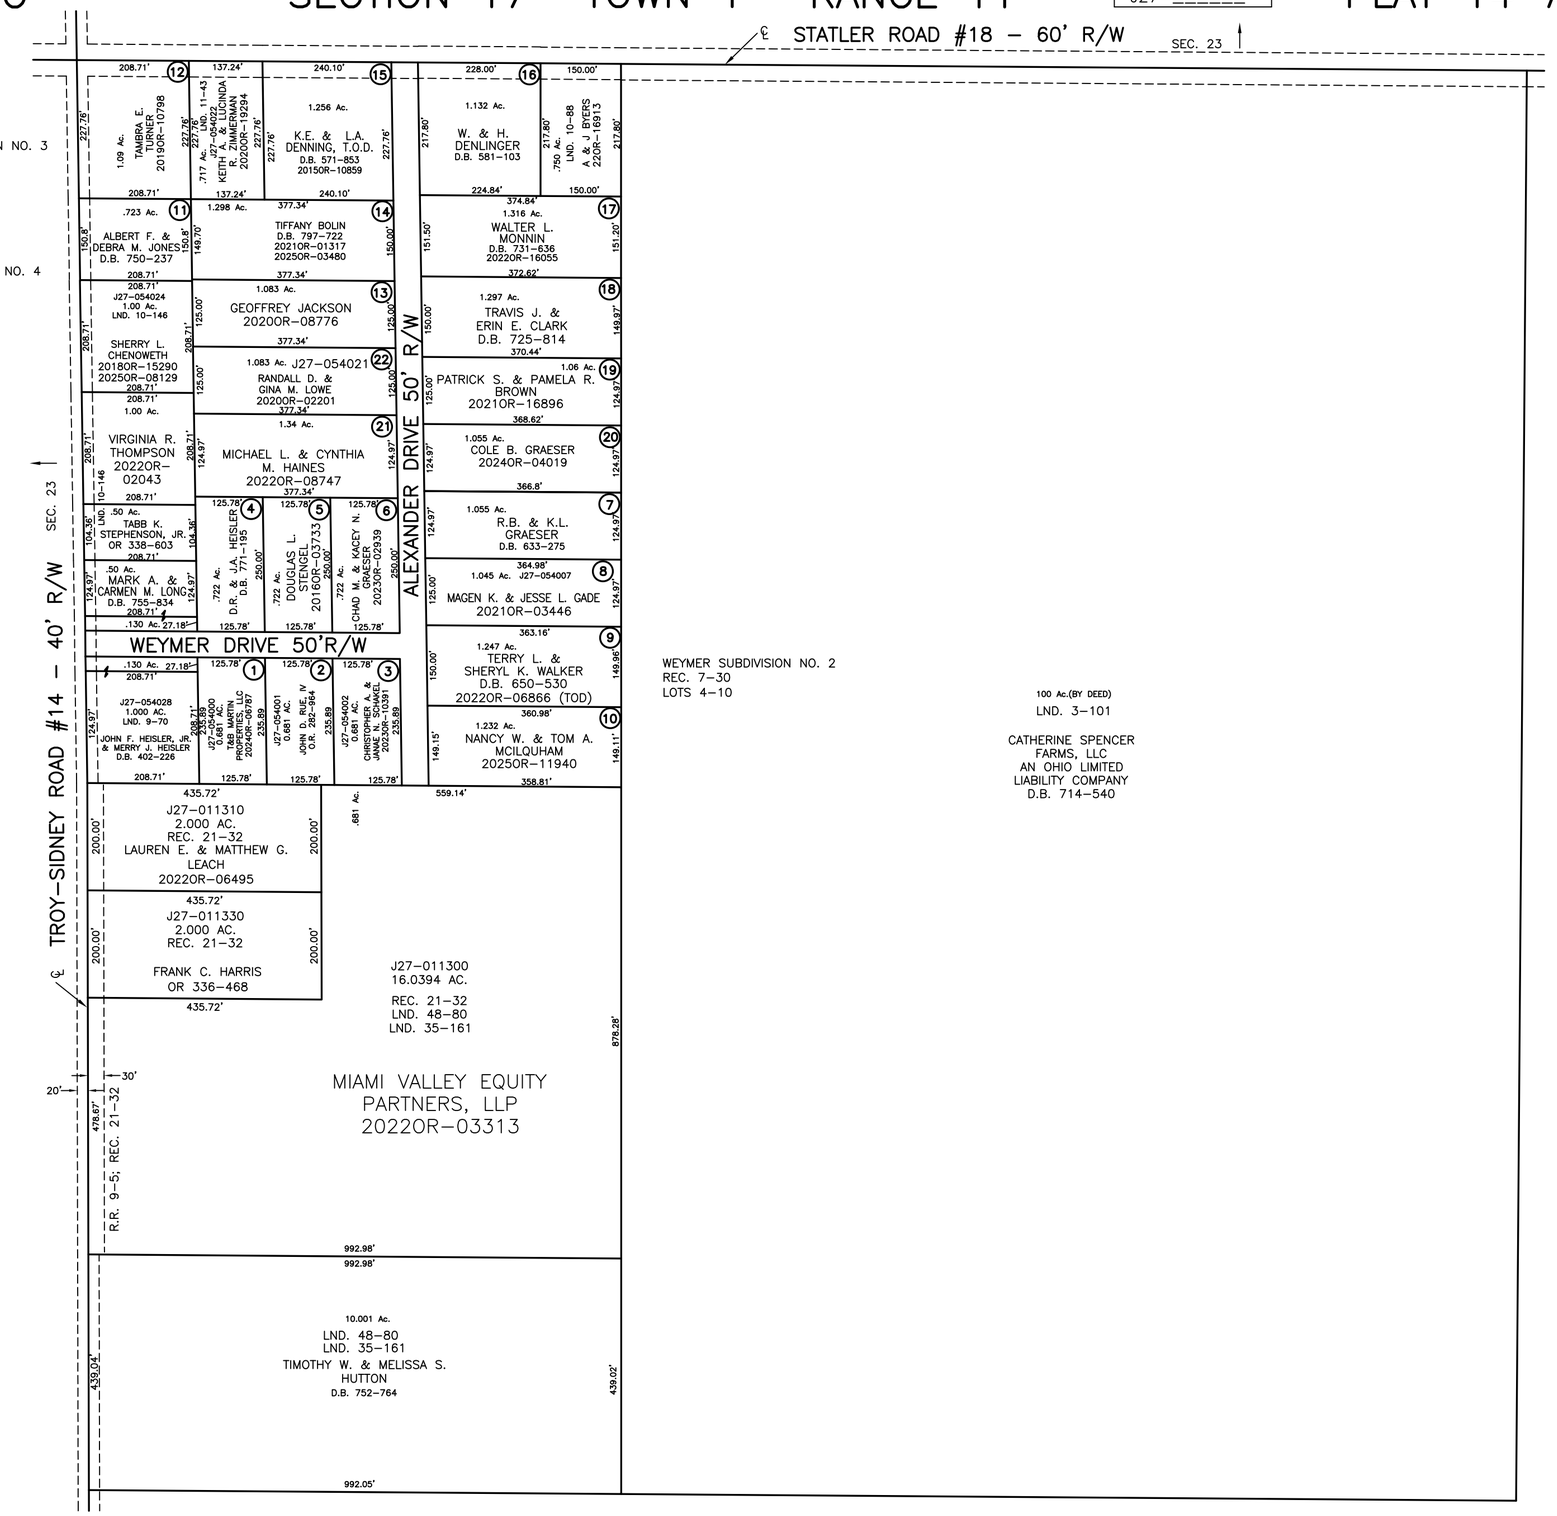

PREPARED BY: MIAMI COUNTY ENGINEER'S MAP DEPARTMENT
PAUL P. HUELSKAMP, COUNTY ENGINEER
DATE: AUGUST, 1993

REVISED: July 30, 2025 PBENNETT