SPRING CREEK TOWNSHIP
MIAMI COUNTY, OHIO

SECTION 20 TOWN 1 RANGE 12
PART of NORTHEAST QUARTER

PARCEL NUMBER
J27-_____

PLAT 17 A

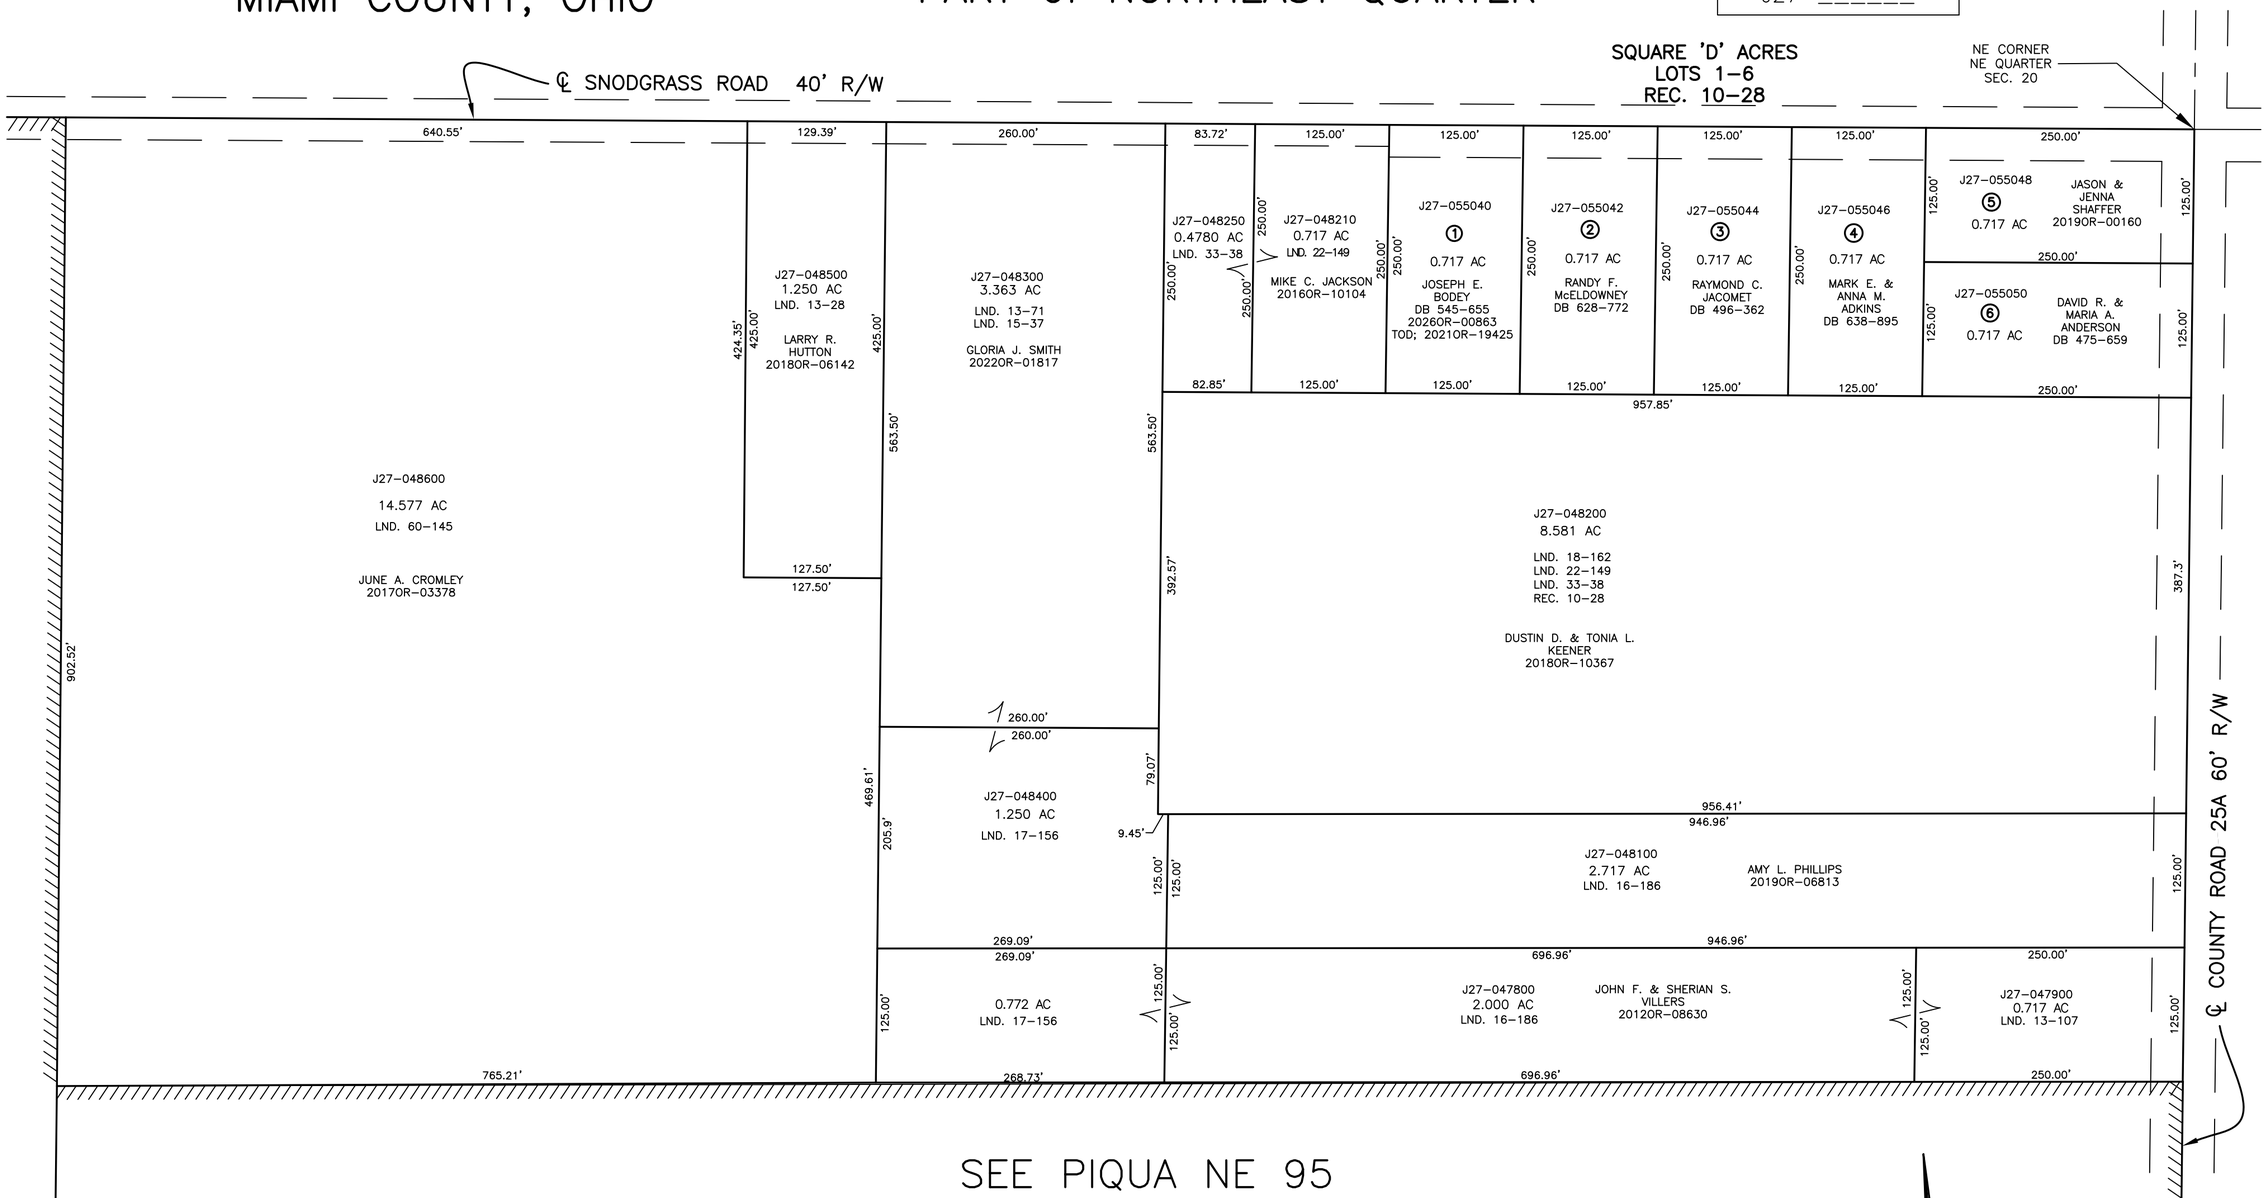

SEE PIQUA NE 95

ABBREVIATION LEGEND	
20140R-00759	= RECORDER'S DOCUMENT NUMBER
OR 406-509	= OFFICIAL RECORD 406 PAGE 509
D.B. 613-172	= DEED BOOK 613, PAGE 172
REC. 15-72	= RECORDER'S PLAT BOOK 15, PAGE 72
LND. 33-15	= LAND SURVEY VOLUME 33, PAGE 15
LOT 19-12	= LOT SURVEY VOLUME 19, PAGE 12
R.R. 8-29	= ROAD RECORD VOLUME 8, PAGE 29
R/W	= RIGHT OF WAY
℄	= CENTERLINE
AC.	= ACRES
TWP.	= TOWNSHIP
TR.	= TRACT
#	= LOT

LINE LEGEND
Blow-up Boundary
Property Line
Lot Split Line
Section Line
Centerline
Right-of-Way Line
Corporation Line

SURVEY INDEX		
LND. 13-107	LND. 17-65	REC. 10-28
LND. 14-30	LND. 17-156	REC. 15-113
LND. 14-175	LND. 18-74	
LND. 15-11	LND. 18-83	
LND. 15-37	LND. 18-162	
LND. 15-130	LND. 22-149	
LND. 16-78	LND. 33-38	
LND. 16-176	LND. 60-145	
LND. 16-186		

100 50 0 100
1" = 100'

PREPARED BY: MIAMI COUNTY ENGINEER'S MAP DEPARTMENT
PAUL P. HUELSKAMP, P.E., P.S., COUNTY ENGINEER

DATE: DEC. 15, 2022 MSTORMS

REVISED: Jan. 22, 2026 TCROWTHER