STAUNTON TOWNSHIP

MIAMI COUNTY, OHIO — SECTION 8 TOWN 1 RANGE 10 — PLAT 13

PARCEL NUMBER
K30-_____

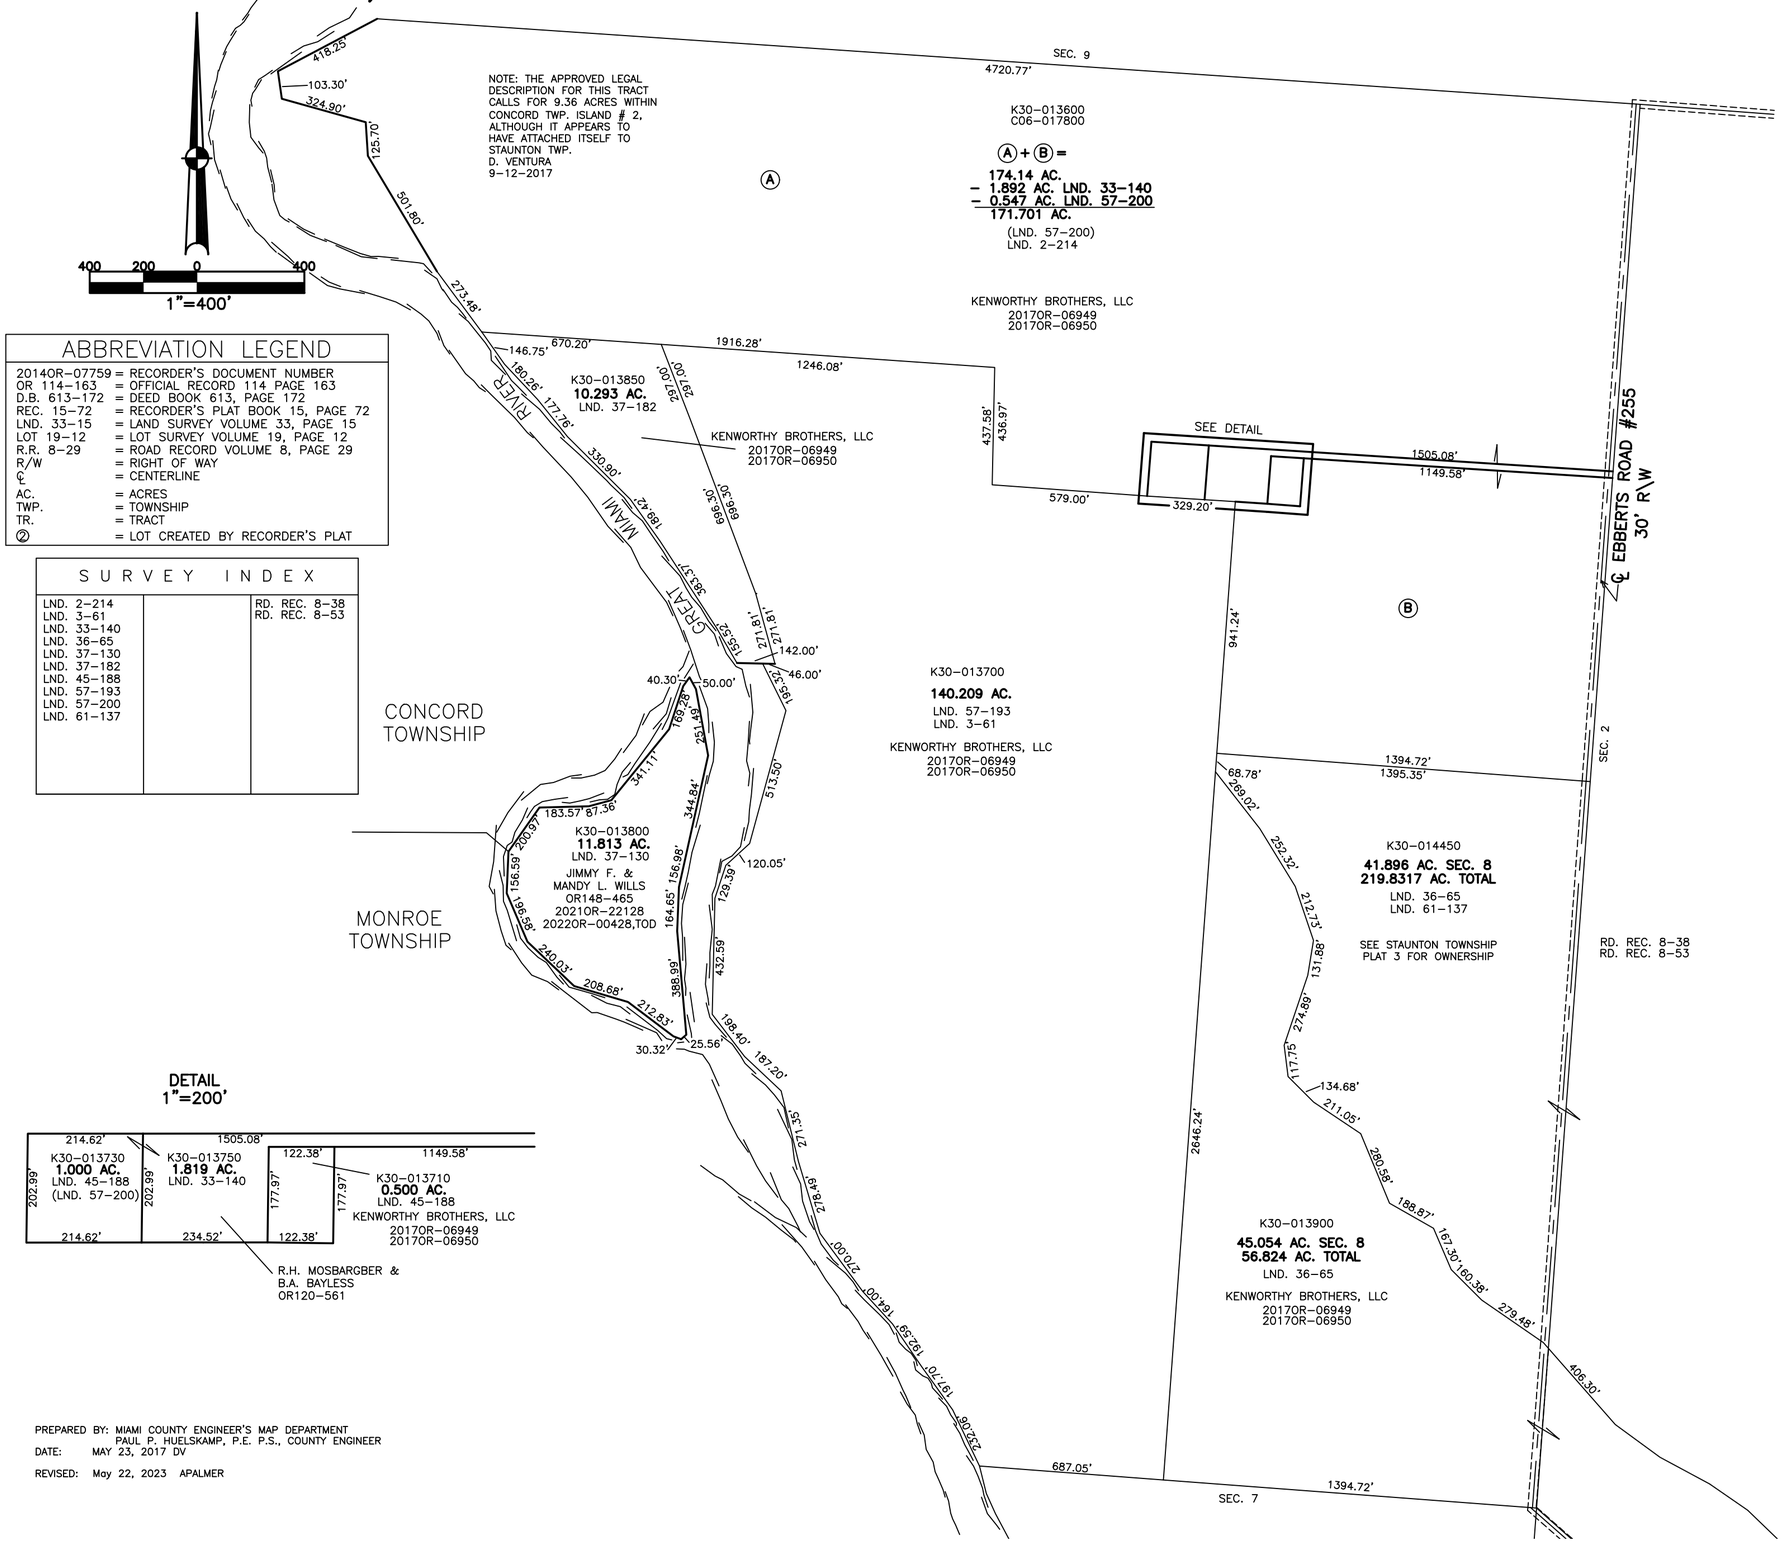

ABBREVIATION LEGEND

20140R-07759	= RECORDER'S DOCUMENT NUMBER
OR 114-163	= OFFICIAL RECORD 114 PAGE 163
D.B. 613-172	= DEED BOOK 613, PAGE 172
REC. 15-72	= RECORDER'S PLAT BOOK 15, PAGE 72
LND. 33-15	= LAND SURVEY VOLUME 33, PAGE 15
LOT 19-12	= LOT SURVEY VOLUME 19, PAGE 12
R.R. 8-29	= ROAD RECORD VOLUME 8, PAGE 29
R/W	= RIGHT OF WAY
℄	= CENTERLINE
AC.	= ACRES
TWP.	= TOWNSHIP
TR.	= TRACT
②	= LOT CREATED BY RECORDER'S PLAT

SURVEY INDEX

LND. 2-214		RD. REC. 8-38
LND. 3-61		RD. REC. 8-53
LND. 33-140		
LND. 36-65		
LND. 37-130		
LND. 37-182		
LND. 45-188		
LND. 57-193		
LND. 57-200		
LND. 61-137		

DETAIL
1"=200'

PREPARED BY: MIAMI COUNTY ENGINEER'S MAP DEPARTMENT
PAUL P. HUELSKAMP, P.E. P.S., COUNTY ENGINEER
DATE: MAY 23, 2017 DV

REVISED: May 22, 2023 APALMER