SECTION 8
TOWN 4
RANGE 6

CITY OF TIPP CITY
MIAMI COUNTY, OHIO

PARCEL ID NUMBER
G15-_____

PLAT NW 66

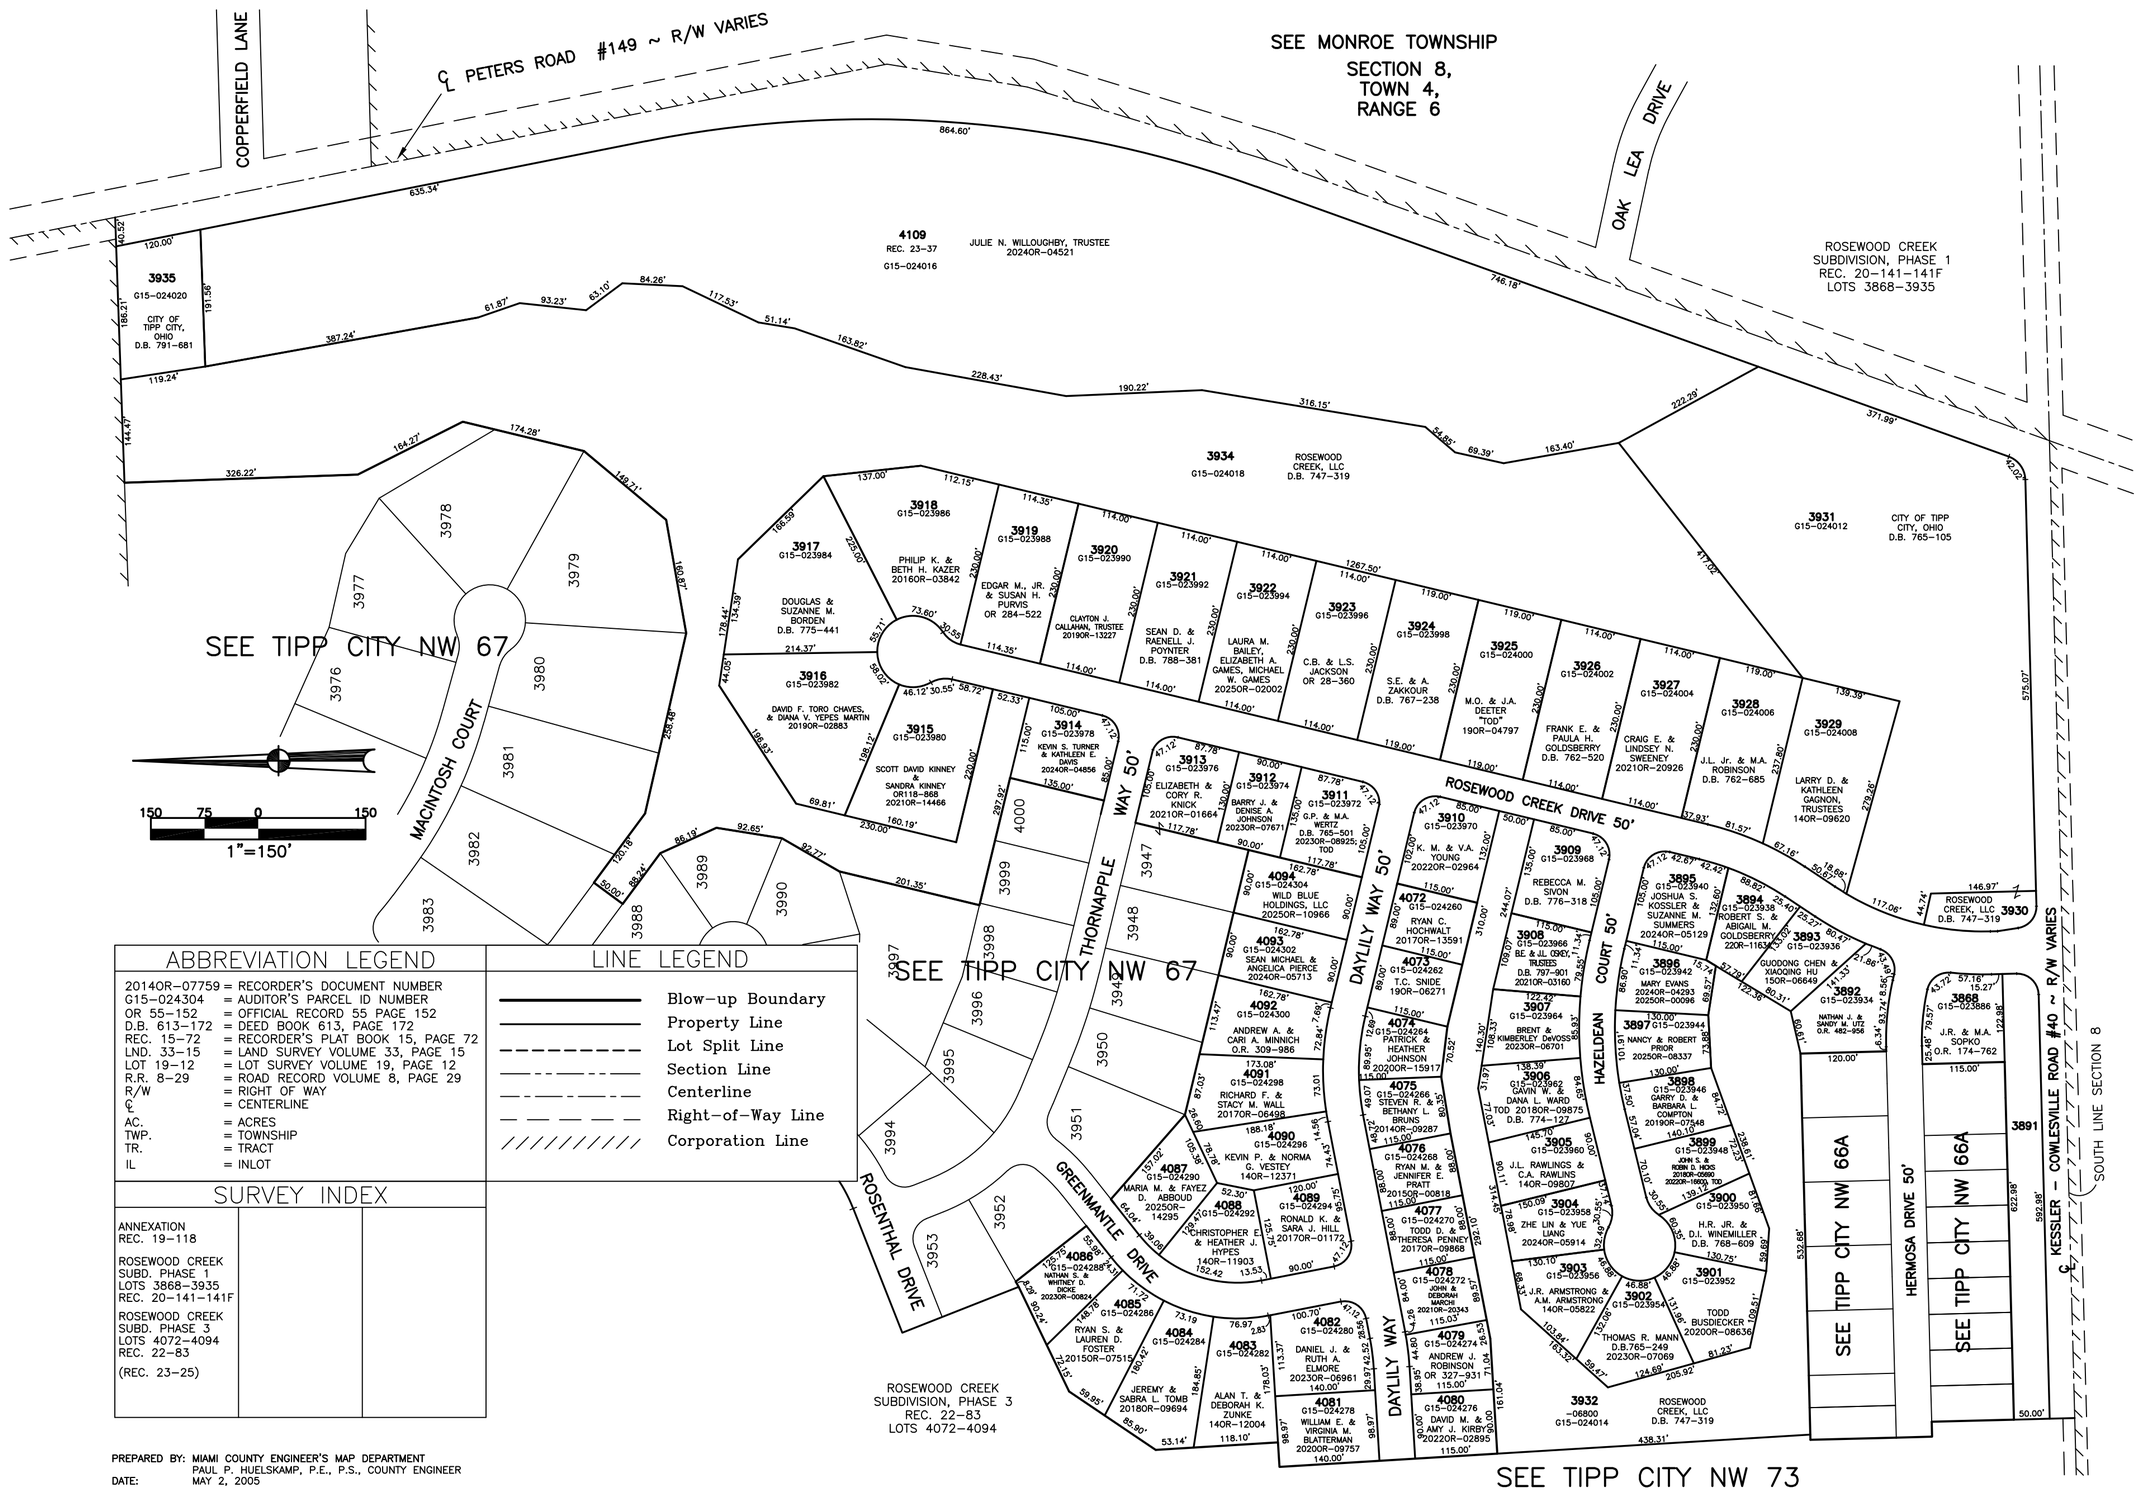

ABBREVIATION LEGEND

20140R-07759	= RECORDER'S DOCUMENT NUMBER
G15-024304	= AUDITOR'S PARCEL ID NUMBER
OR 55-152	= OFFICIAL RECORD 55 PAGE 152
D.B. 613-172	= DEED BOOK 613, PAGE 172
REC. 15-72	= RECORDER'S PLAT BOOK 15, PAGE 72
LND. 33-15	= LAND SURVEY VOLUME 33, PAGE 15
LOT 19-12	= LOT SURVEY VOLUME 19, PAGE 12
R.R. 8-29	= ROAD RECORD VOLUME 8, PAGE 29
R/W	= RIGHT OF WAY
℄	= CENTERLINE
AC.	= ACRES
TWP.	= TOWNSHIP
TR.	= TRACT
IL	= INLOT

LINE LEGEND

- Blow-up Boundary
- Property Line
- Lot Split Line
- Section Line
- Centerline
- Right-of-Way Line
- Corporation Line

SURVEY INDEX

ANNEXATION
REC. 19-118

ROSEWOOD CREEK
SUBD. PHASE 1
LOTS 3868-3935
REC. 20-141-141F

ROSEWOOD CREEK
SUBD. PHASE 3
LOTS 4072-4094
REC. 22-83

(REC. 23-25)

PREPARED BY: MIAMI COUNTY ENGINEER'S MAP DEPARTMENT
PAUL P. HUELSKAMP, P.E., P.S., COUNTY ENGINEER
DATE: MAY 2, 2005

REVISED: December 11, 2025 TCROWTHER