SECTION 8
TOWN 4
RANGE 6

CITY OF TIPP CITY
MIAMI COUNTY, OHIO

PLAT NW 66A

ABBREVIATION LEGEND		LINE LEGEND	SURVEY INDEX		
2014OR–07759	= RECORDER'S DOCUMENT NUMBER	Blow–up Boundary	ANNEXATION REC. 19–118		
OR 406–509	= OFFICIAL RECORD 406, PAGE 509	Property Line	ROSEWOOD CREEK SUBD. PHASE 1 LOTS 3868–3935 REC. 20–141–141F		
D.B. 613–172	= DEED BOOK 613, PAGE 172	Lot Split Line	ROSEWOOD CREEK PH. 1 REPLAT LOTS 4036–4042 REC. 21–110, 110A		
REC. 15–72	= RECORDER'S PLAT BOOK 15, PAGE 72	Section Line			
LND. 33–15	= LAND SURVEY VOLUME 33, PAGE 15	Centerline			
LOT 19–12	= LOT SURVEY VOLUME 19, PAGE 12	Right–of–Way Line			
R.R. 8–29	= ROAD RECORD VOLUME 8, PAGE 29	Corporation Line			
R/W	= RIGHT OF WAY				
℄	= CENTERLINE				
AC.	= ACRES				
TWP.	= TOWNSHIP				
TR.	= TRACT				
②	= LOT CREATED BY RECORDER'S PLAT				

50 25 0 50
1"=50'

PREPARED BY: MIAMI COUNTY ENGINEER'S MAP DEPARTMENT
PAUL P. HUELSKAMP, COUNTY ENGINEER
DATE: MAY 2, 2005
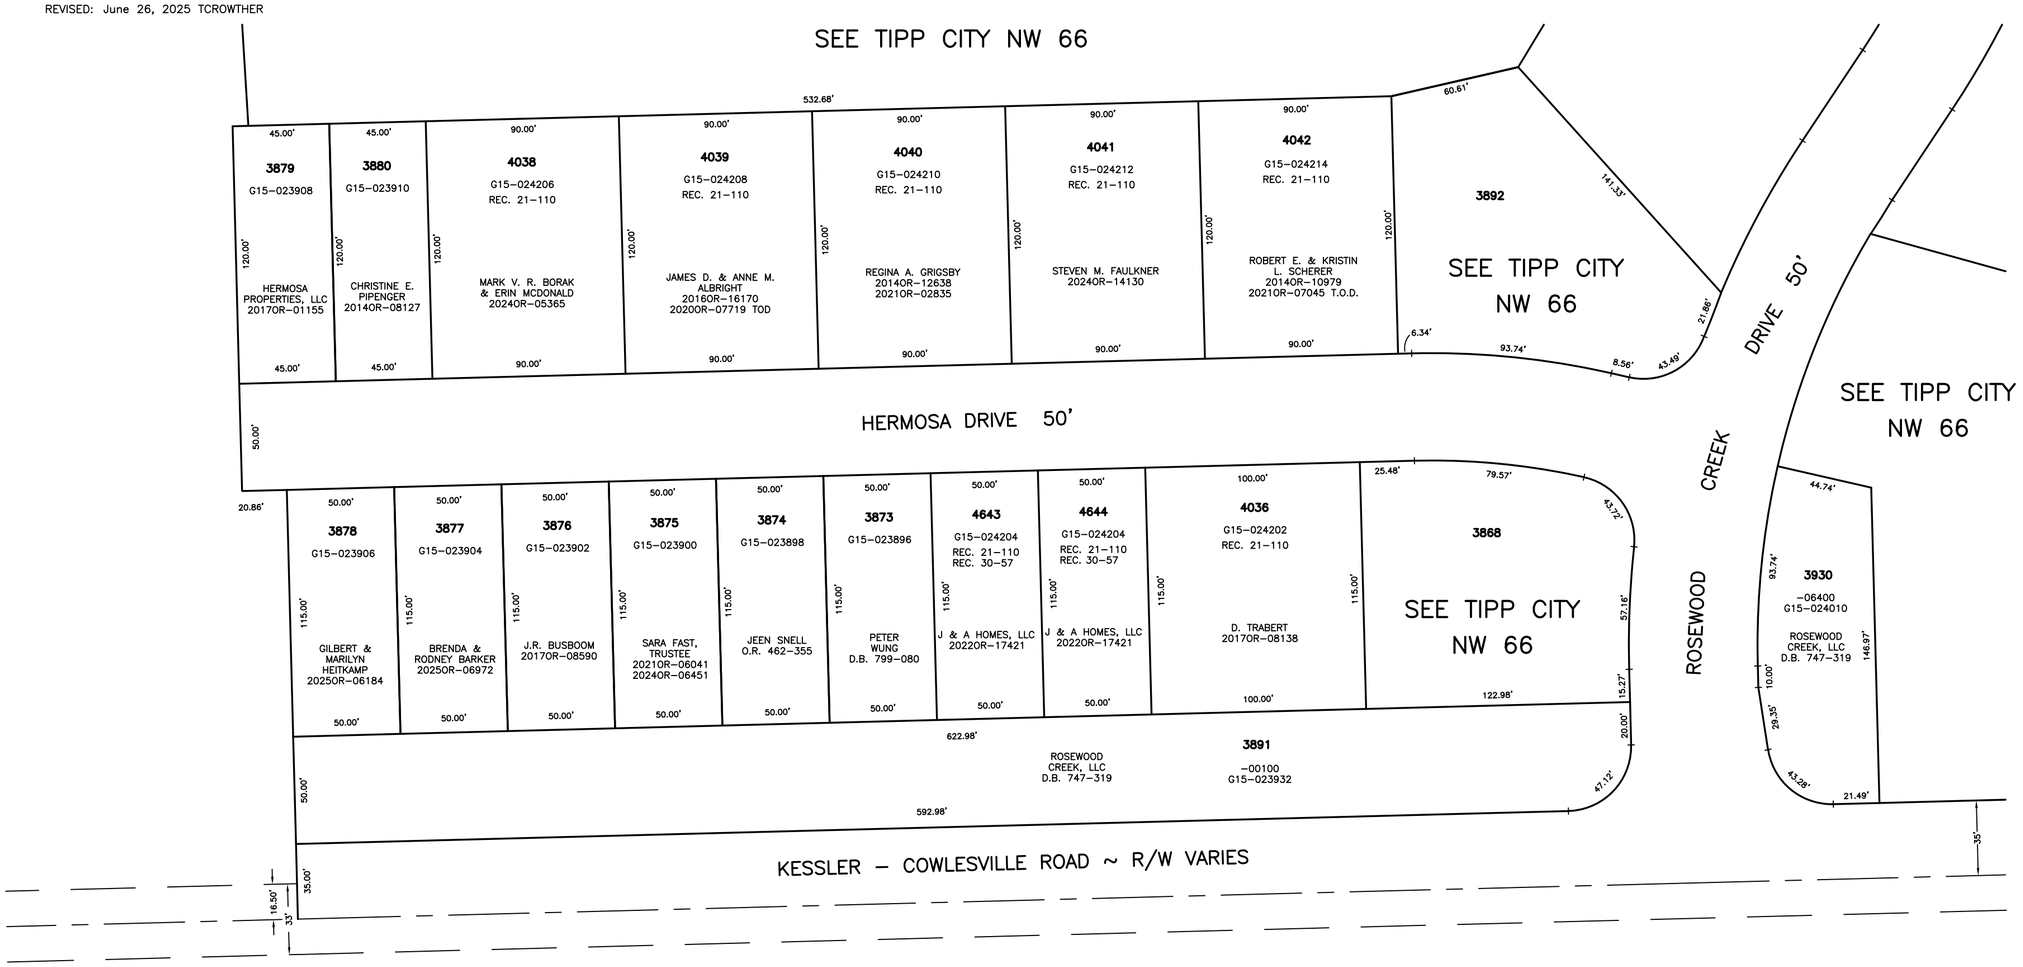
REVISED: June 26, 2025 TCROWTHER