SECTION 27
TOWN 4
RANGE 6

CITY of TIPP CITY
MIAMI COUNTY, OHIO

PARCEL ID NUMBER
G15-_____

PLAT SW 59

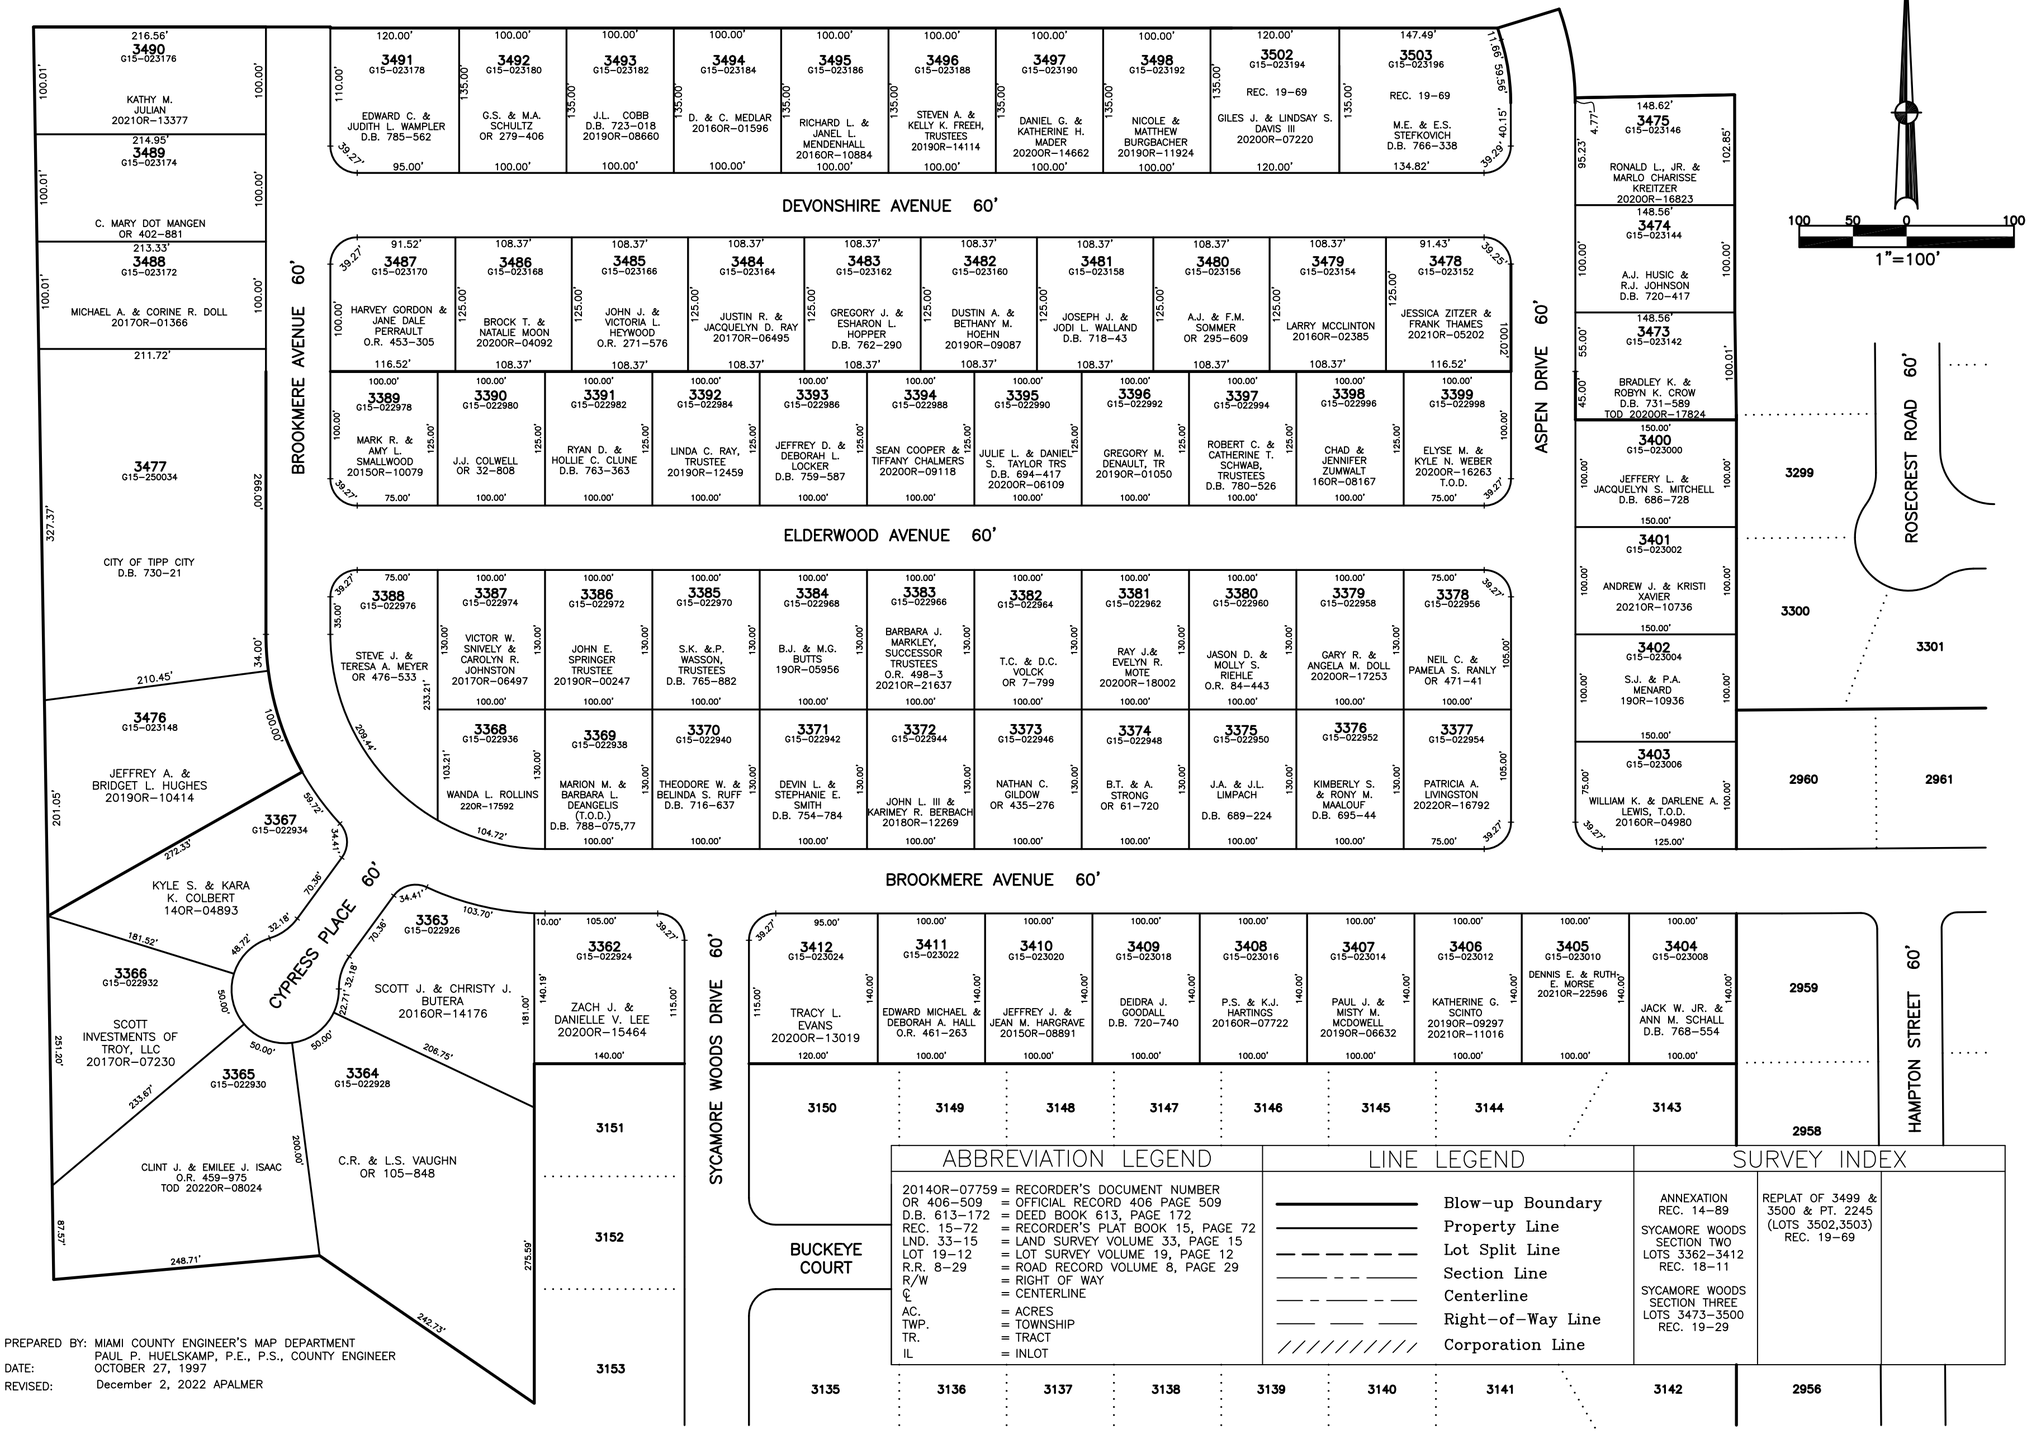

ABBREVIATION LEGEND		LINE LEGEND	SURVEY INDEX	
20140R-07759	= RECORDER'S DOCUMENT NUMBER	Blow-up Boundary	ANNEXATION REC. 14-89	REPLAT OF 3499 & 3500 & PT. 2245 (LOTS 3502,3503) REC. 19-69
OR 406-509	= OFFICIAL RECORD 406 PAGE 509	Property Line	SYCAMORE WOODS SECTION TWO LOTS 3362-3412 REC. 18-11	
D.B. 613-172	= DEED BOOK 613, PAGE 172	Lot Split Line	SYCAMORE WOODS SECTION THREE LOTS 3473-3500 REC. 19-29	
REC. 15-72	= RECORDER'S PLAT BOOK 15, PAGE 72	Section Line		
LND. 33-15	= LAND SURVEY VOLUME 33, PAGE 15	Centerline		
LOT 19-12	= LOT SURVEY VOLUME 19, PAGE 12	Right-of-Way Line		
R.R. 8-29	= ROAD RECORD VOLUME 8, PAGE 29	Corporation Line		
R/W	= RIGHT OF WAY			
℄	= CENTERLINE			
AC.	= ACRES			
TWP.	= TOWNSHIP			
TR.	= TRACT			
IL	= INLOT			

PREPARED BY: MIAMI COUNTY ENGINEER'S MAP DEPARTMENT
PAUL P. HUELSKAMP, P.E., P.S., COUNTY ENGINEER
DATE: OCTOBER 27, 1997
REVISED: December 2, 2022 APALMER