CITY of TROY
MIAMI COUNTY, OHIO

PARCEL NUMBER
D08-_____

PLAT SW13

SECTION 28
TOWN 5
RANGE 6

30 15 0 30
1" = 30'

ABBREVIATION LEGEND

20140R-00759	= RECORDER'S DOCUMENT NUMBER
OR 406-509	= OFFICIAL RECORD 406 PAGE 509
D.B. 613-172	= DEED BOOK 613, PAGE 172
REC. 15-72	= RECORDER'S PLAT BOOK 15, PAGE 72
LND. 33-15	= LAND SURVEY VOLUME 33, PAGE 15
LOT 19-12	= LOT SURVEY VOLUME 19, PAGE 12
R.R. 8-29	= ROAD RECORD VOLUME 8, PAGE 29
R/W	= RIGHT OF WAY
℄	= CENTERLINE
AC.	= ACRES
TWP.	= TOWNSHIP
TR.	= TRACT
IL	= INLOT

LINE LEGEND

- Blow-up Boundary
- Property Line
- Lot Split Line
- Section Line
- Centerline
- Right-of-Way Line
- Corporation Line

SURVEY INDEX

LND 54-164	(LOT 11-61)	REC 1-1
		REC 18-140
		REC 20-2
		REC 20-3
		DB 1-9,10
		DB 19-347

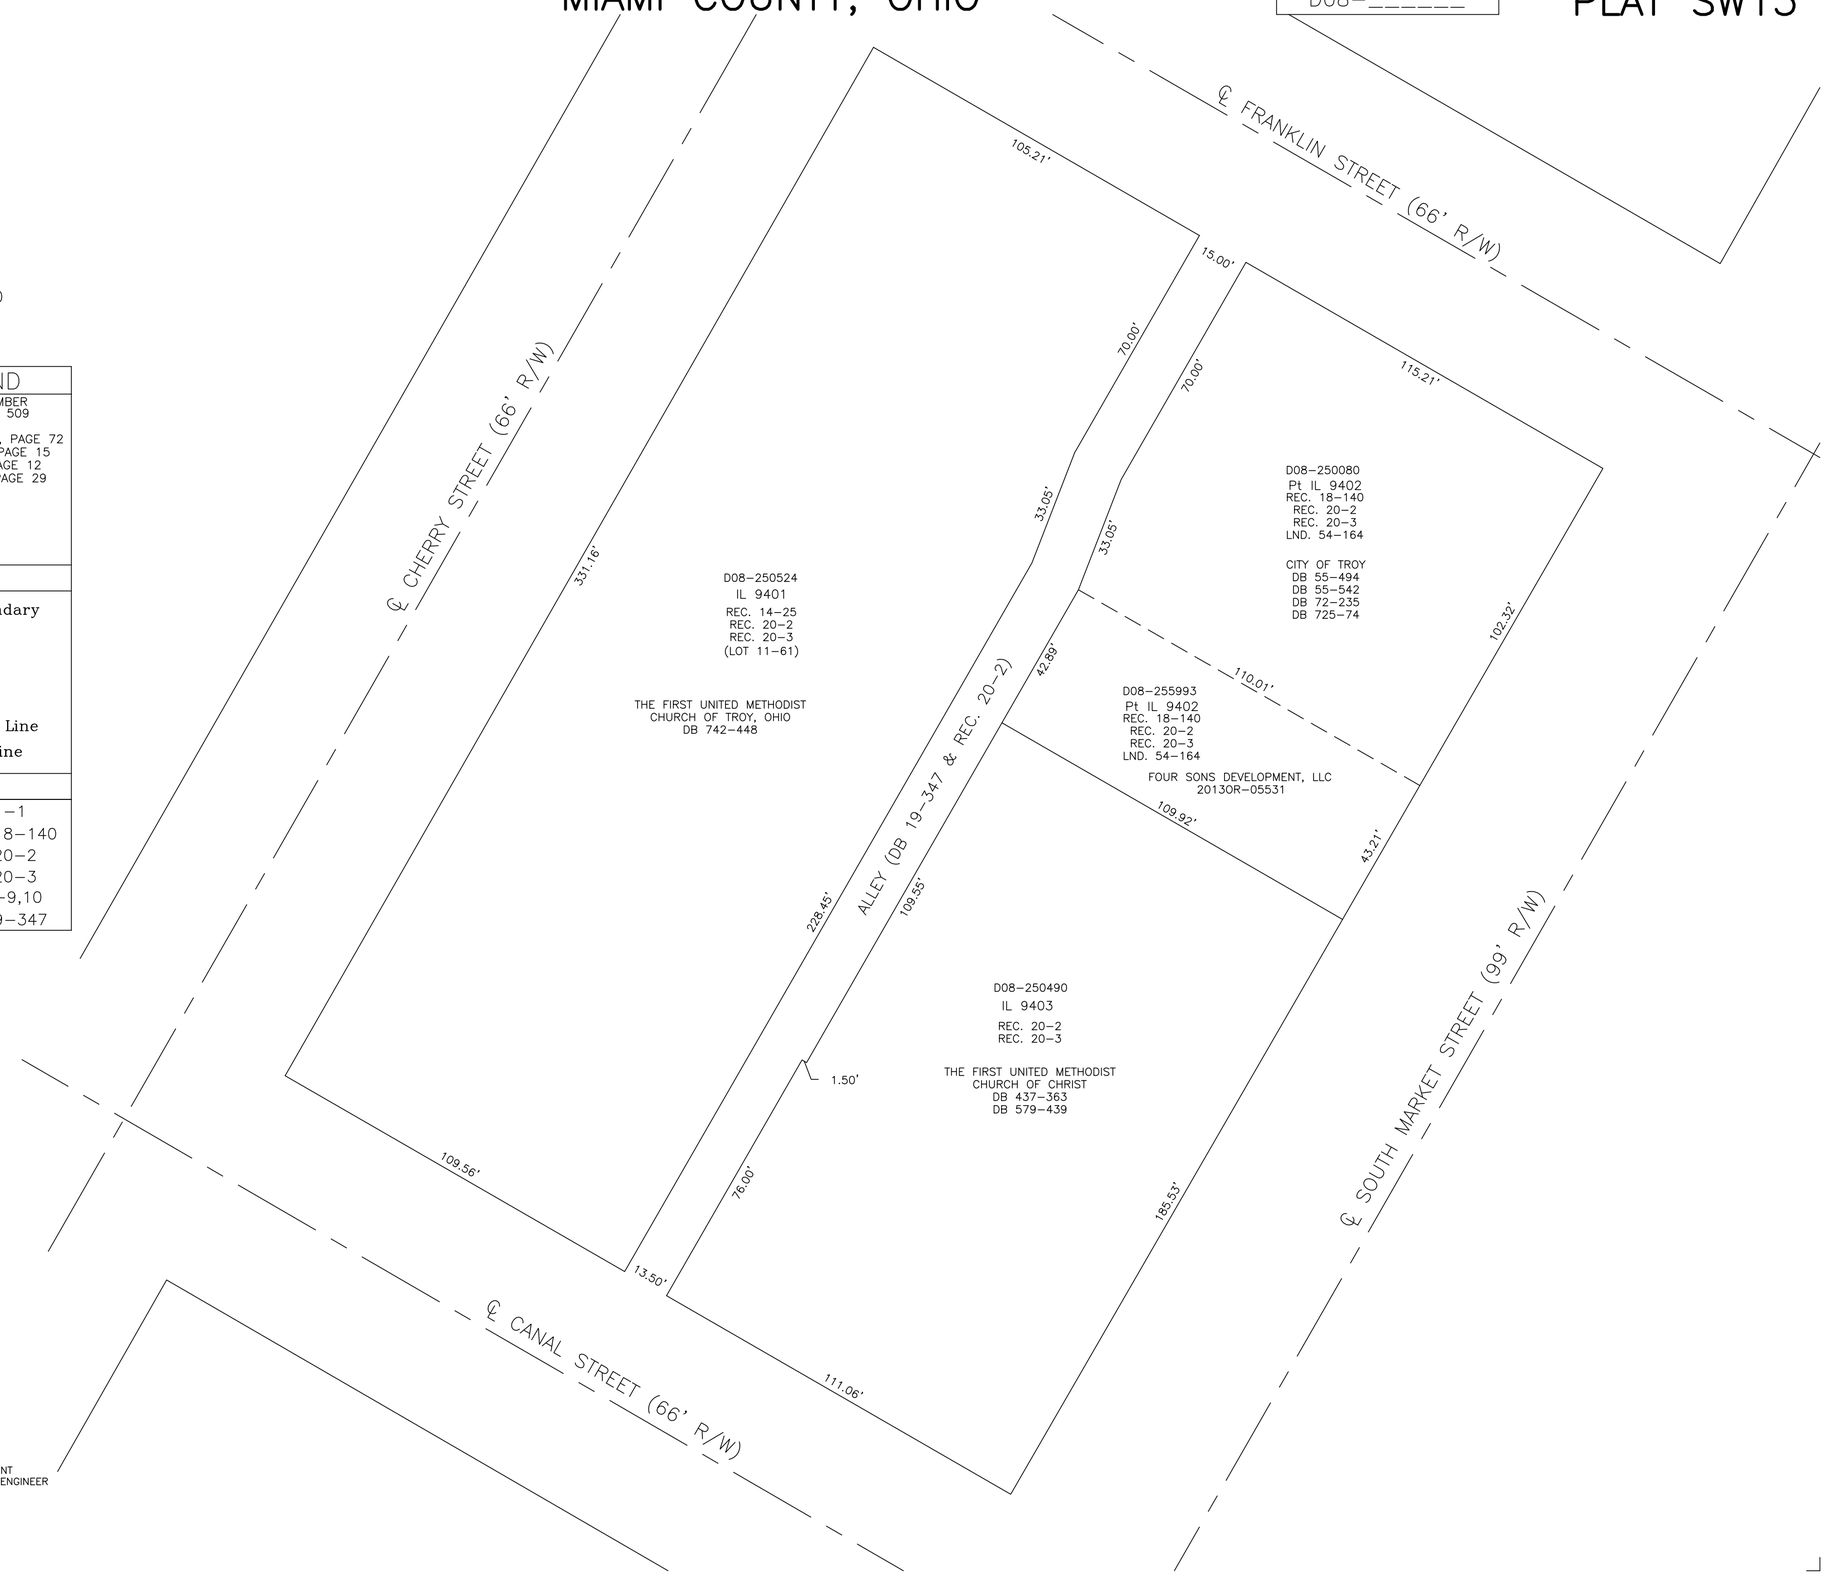

PREPARED BY: MIAMI COUNTY ENGINEER'S MAP DEPARTMENT
PAUL P. HUELSKAMP, P.E., P.S., COUNTY ENGINEER

DATE: June 16, 2021 MSTORMS

REVISED: June 16, 2021 MSTORMS