SECTION 29
5 TOWN
6 RANGE

CITY OF TROY
MIAMI COUNTY, OHIO

PARCEL NUMBER
D08-_____

PLAT SW 181

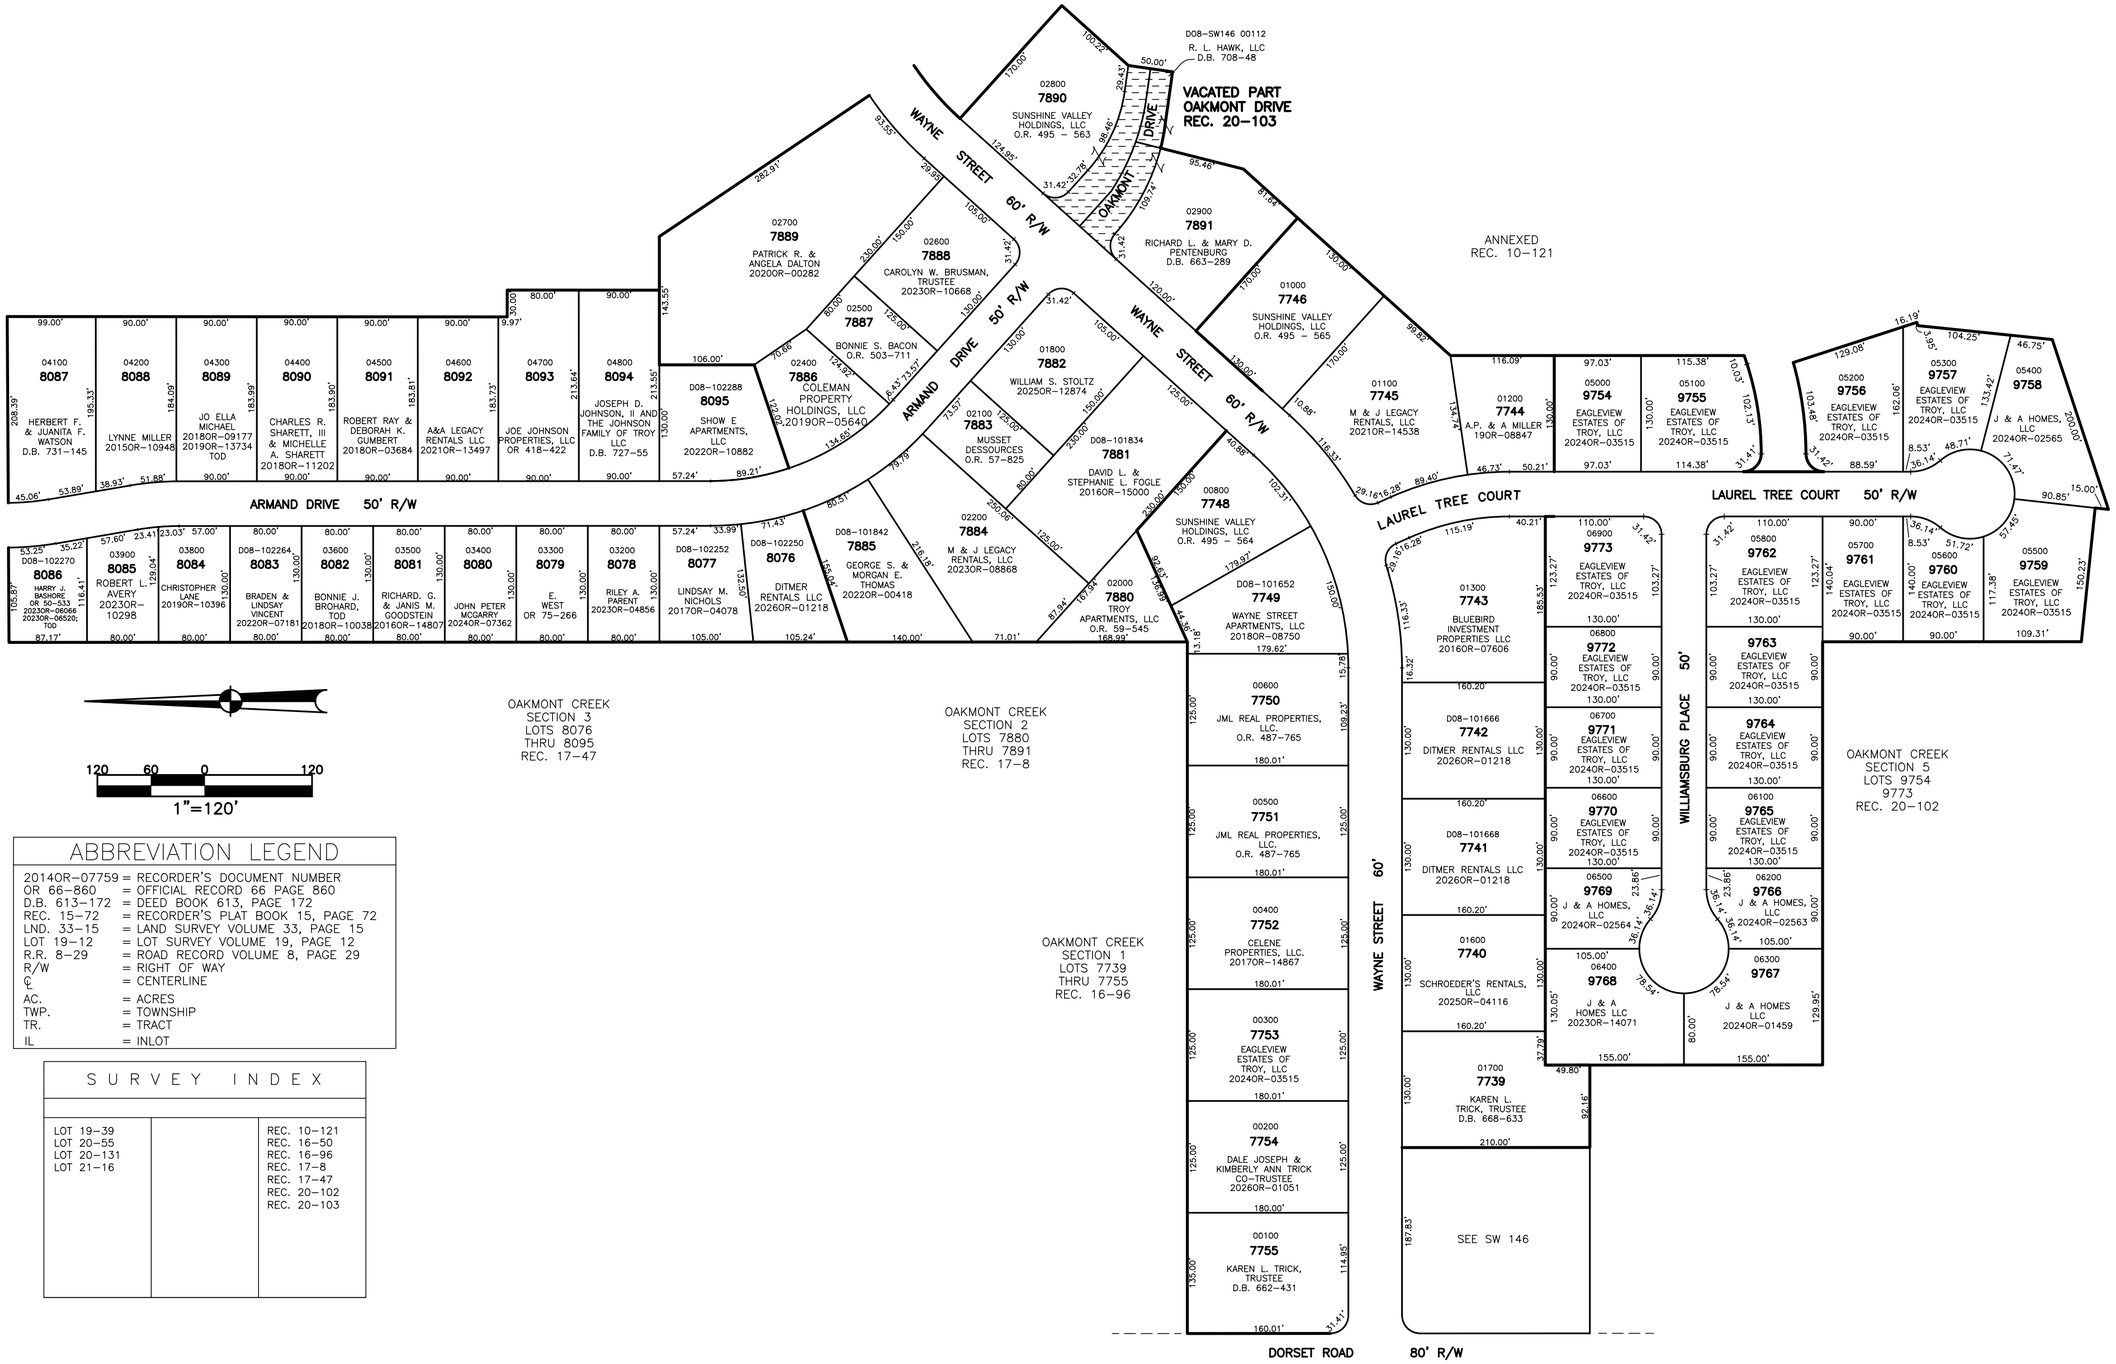

ABBREVIATION LEGEND

2014OR-07759	=	RECORDER'S DOCUMENT NUMBER
OR 66-860	=	OFFICIAL RECORD 66 PAGE 860
D.B. 613-172	=	DEED BOOK 613, PAGE 172
REC. 15-72	=	RECORDER'S PLAT BOOK 15, PAGE 72
LND. 33-15	=	LAND SURVEY VOLUME 33, PAGE 15
LOT 19-12	=	LOT SURVEY VOLUME 19, PAGE 12
R.R. 8-29	=	ROAD RECORD VOLUME 8, PAGE 29
R/W	=	RIGHT OF WAY
℄	=	CENTERLINE
AC.	=	ACRES
TWP.	=	TOWNSHIP
TR.	=	TRACT
IL	=	INLOT

SURVEY INDEX

LOT 19-39		REC. 10-121
LOT 20-55		REC. 16-50
LOT 20-131		REC. 16-96
LOT 21-16		REC. 17-8
		REC. 17-47
		REC. 20-102
		REC. 20-103

PREPARED BY: MIAMI COUNTY ENGINEER'S MAP DEPARTMENT
PAUL P. HUELSKAMP, P.E., P.S., COUNTY ENGINEER
DATE: MARCH 1994
REVISED: February 3, 2026 APALMER