BETHEL TWP.
MIAMI COUNTY, OHIO

SECTION 2 TOWN 2 RANGE 9
PT. NE 1/4

PARCEL NUMBER
A01-_____
A03-_____

PLAT 4-C

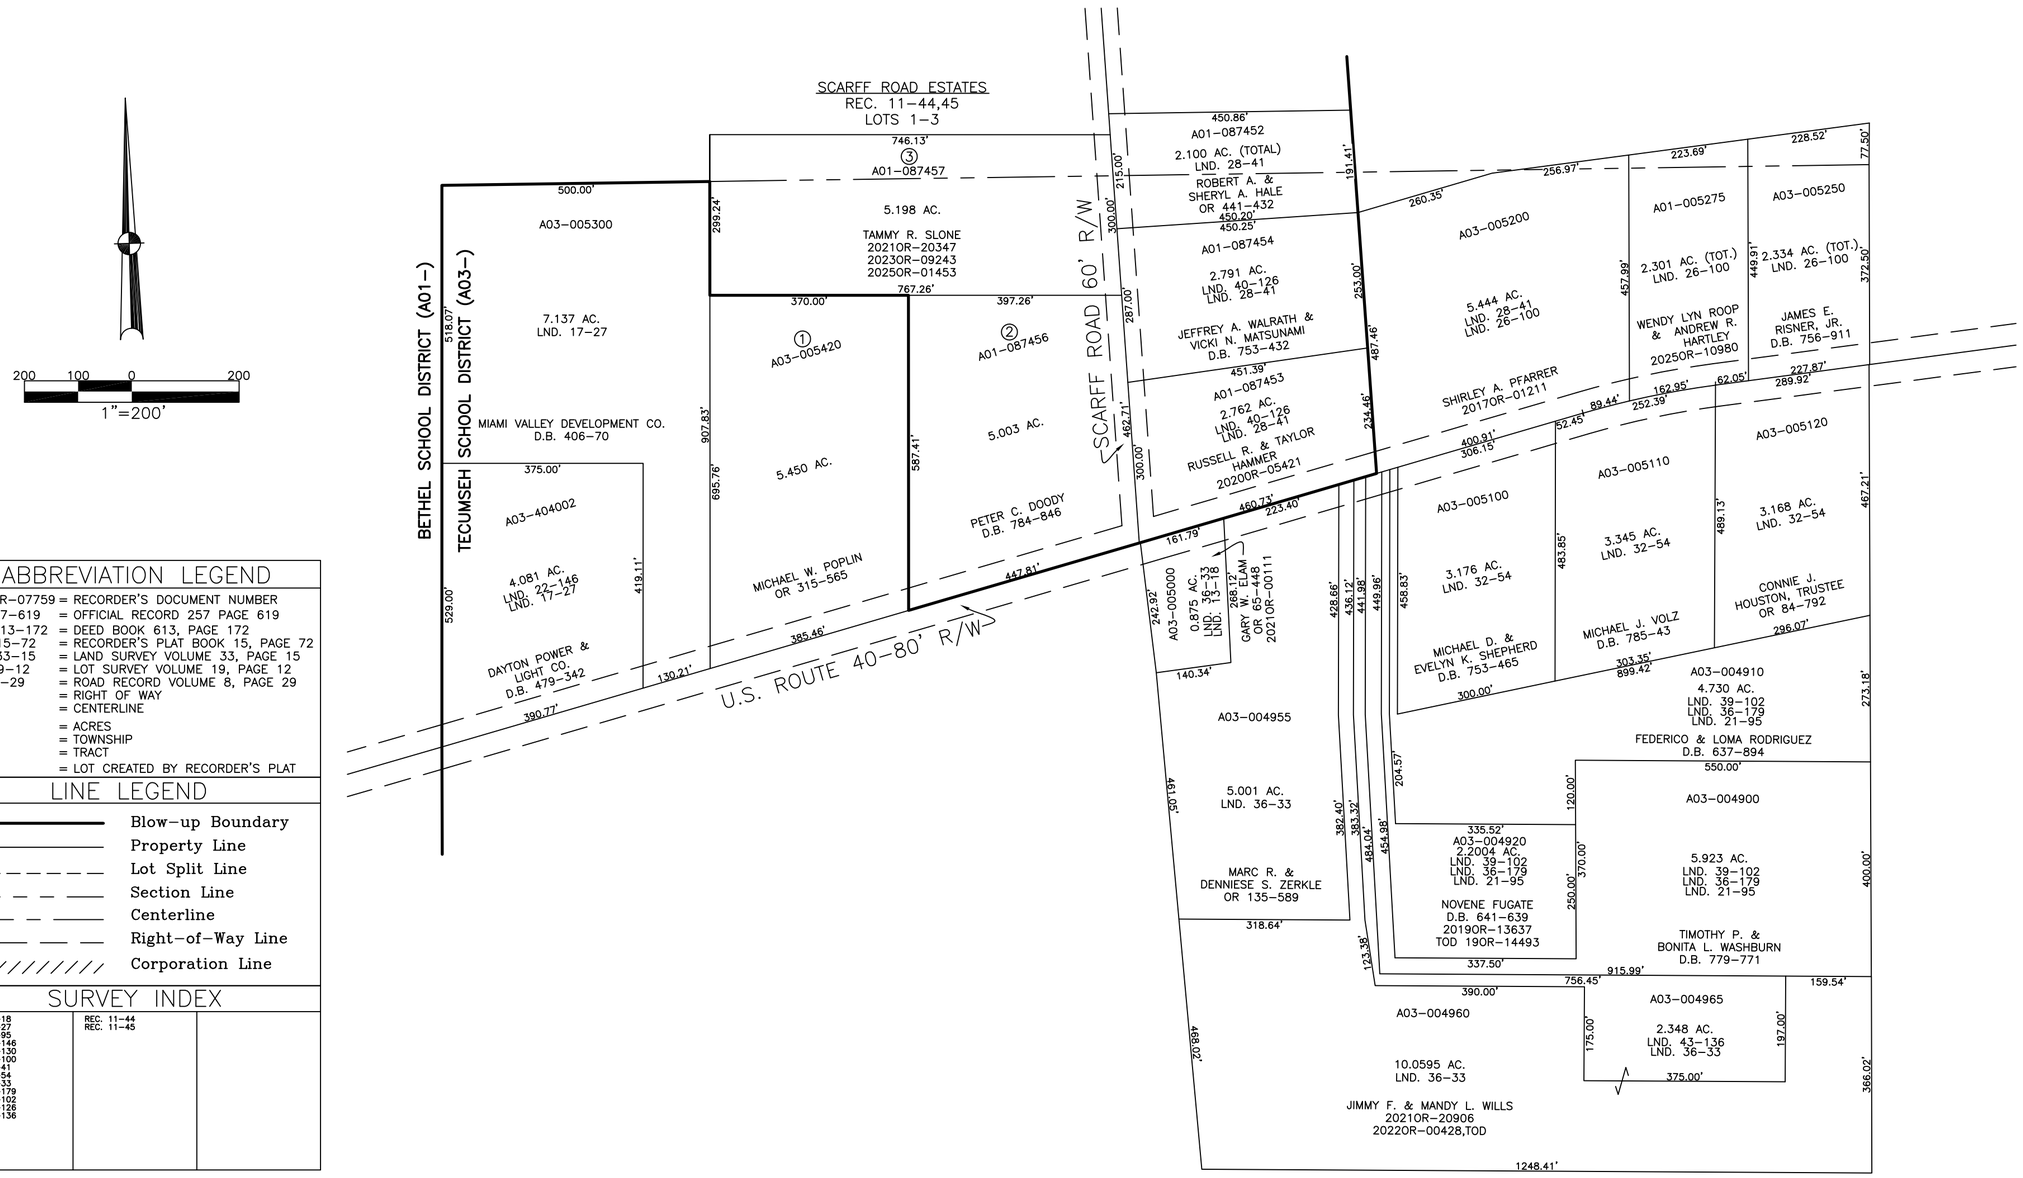

ABBREVIATION LEGEND

2014OR-07759	= RECORDER'S DOCUMENT NUMBER
OR 257-619	= OFFICIAL RECORD 257 PAGE 619
D.B. 613-172	= DEED BOOK 613, PAGE 172
REC. 15-72	= RECORDER'S PLAT BOOK 15, PAGE 72
LND. 33-15	= LAND SURVEY VOLUME 33, PAGE 15
LOT 19-12	= LOT SURVEY VOLUME 19, PAGE 12
R.R. 8-29	= ROAD RECORD VOLUME 8, PAGE 29
R/W	= RIGHT OF WAY
℄	= CENTERLINE
AC.	= ACRES
TWP.	= TOWNSHIP
TR.	= TRACT
②	= LOT CREATED BY RECORDER'S PLAT

LINE LEGEND

- Blow-up Boundary
- Property Line
- Lot Split Line
- Section Line
- Centerline
- Right-of-Way Line
- Corporation Line

SURVEY INDEX

LND. 13-18 LND. 17-27 LND. 21-95 LND. 22-146 LND. 25-130 LND. 26-100 LND. 28-41 LND. 32-54 LND. 36-33 LND. 36-179 LND. 39-102 LND. 40-126 LND. 43-136	REC. 11-44 REC. 11-45	

PREPARED BY: MIAMI COUNTY ENGINEER'S MAP DEPARTMENT
PAUL P. HUELSKAMP, P.E., P.S., COUNTY ENGINEER
DATE: FEBRUARY 24, 2016 MB

REVISED: February 14, 2025 TCROWTHER